


NOTE:
SEE ALSO MECHANICAL, ELECTRICAL
AND FIRE SPRINKLER DRAWINGS.

DOOR SCHEDULE						
MARK	WXH	MATERIAL		FINISH	HDWR	COMMENT
		DOOR	FRAME			
209	EXISTING	-	-	GYP. BD.	-	GYP. BD. CASIED OPENING - EXISTING, REMOVE DOOR PROVIDE NEW GYP. BD. FINISH
211	36X84	METAL	METAL	PAINT	8A	VERIFY & REUSE (E)FRAME IF POSSIBLE
212	36X84	EXISTING			2	EXISTING EXIT DOOR TO REMAIN



NOTE:
VERIFY RATING LABEL & HARDWARE AND CONDITION OF EXISTING DOOR 212. CONTACT ARCHITECT IF DOOR IS DAMAGED OR HARDWARE CANNOT BE REUSED OR REPLACED.
DOOR 210 IS REMOVED FROM THE SCOPE OF WORK.

② PROPOSED PALEONTOLOGY FLOOR PLAN
1/4" = 1'-0"

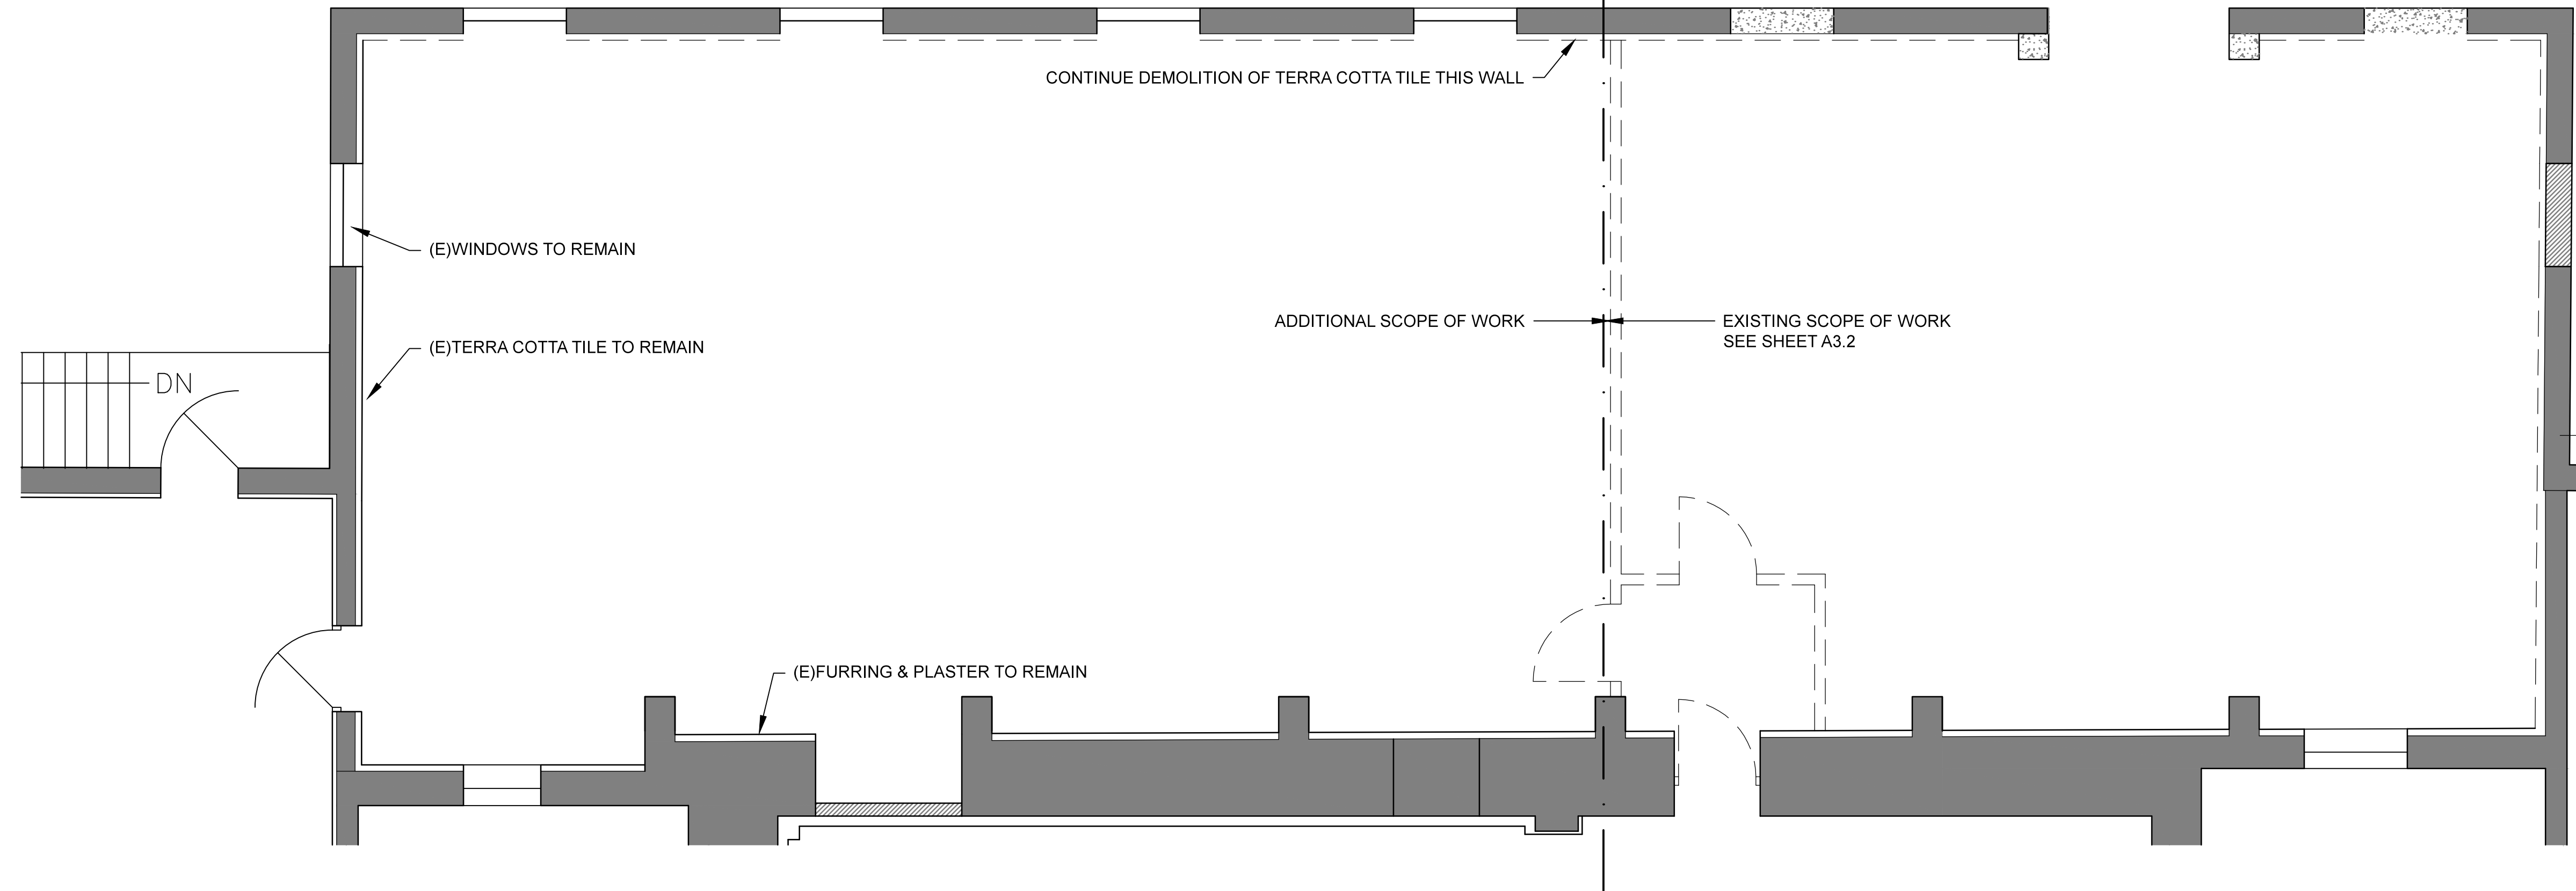

① DEMOLITION FLOOR PLAN
1/4" = 1'-0"

Revision
NEW SHEET-NATURAL
HISTORY GALLERY 205

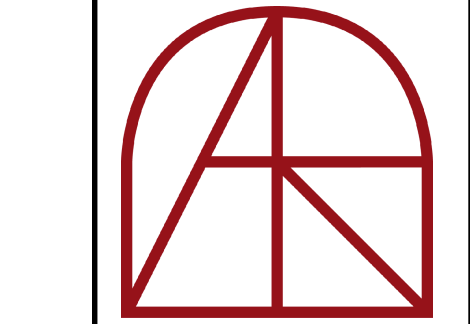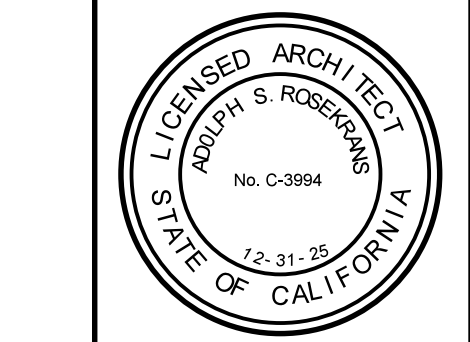

Architect
Adolph S. Rosekrans, Inc.
980 Runnymede Road
Woodside, CA 94062
650.851.7201
Fax 650.851.7202
rosekrans@pacbell.net

**ADDITIONAL WORK:
PALEONTOLOGY
GALLERY FLOOR PLAN
ANNEX**

TAUBE FAMILY CARRIAGE HOUSE ADDITION
San Mateo County History Museum
PHASE 4 MUSEUM ADDITION
San Mateo County Historical Association
2200 Broadway Redwood City, CA 94063
APN: 052-367-010

Date 12-20-22
Scale U.O.N.
1/4" = 1'-0"
Job 1702

PROJECT NORTH
A3.2.2
Sheet