



3 BUILDING NAME SIGN
3/4" = 1'-0"

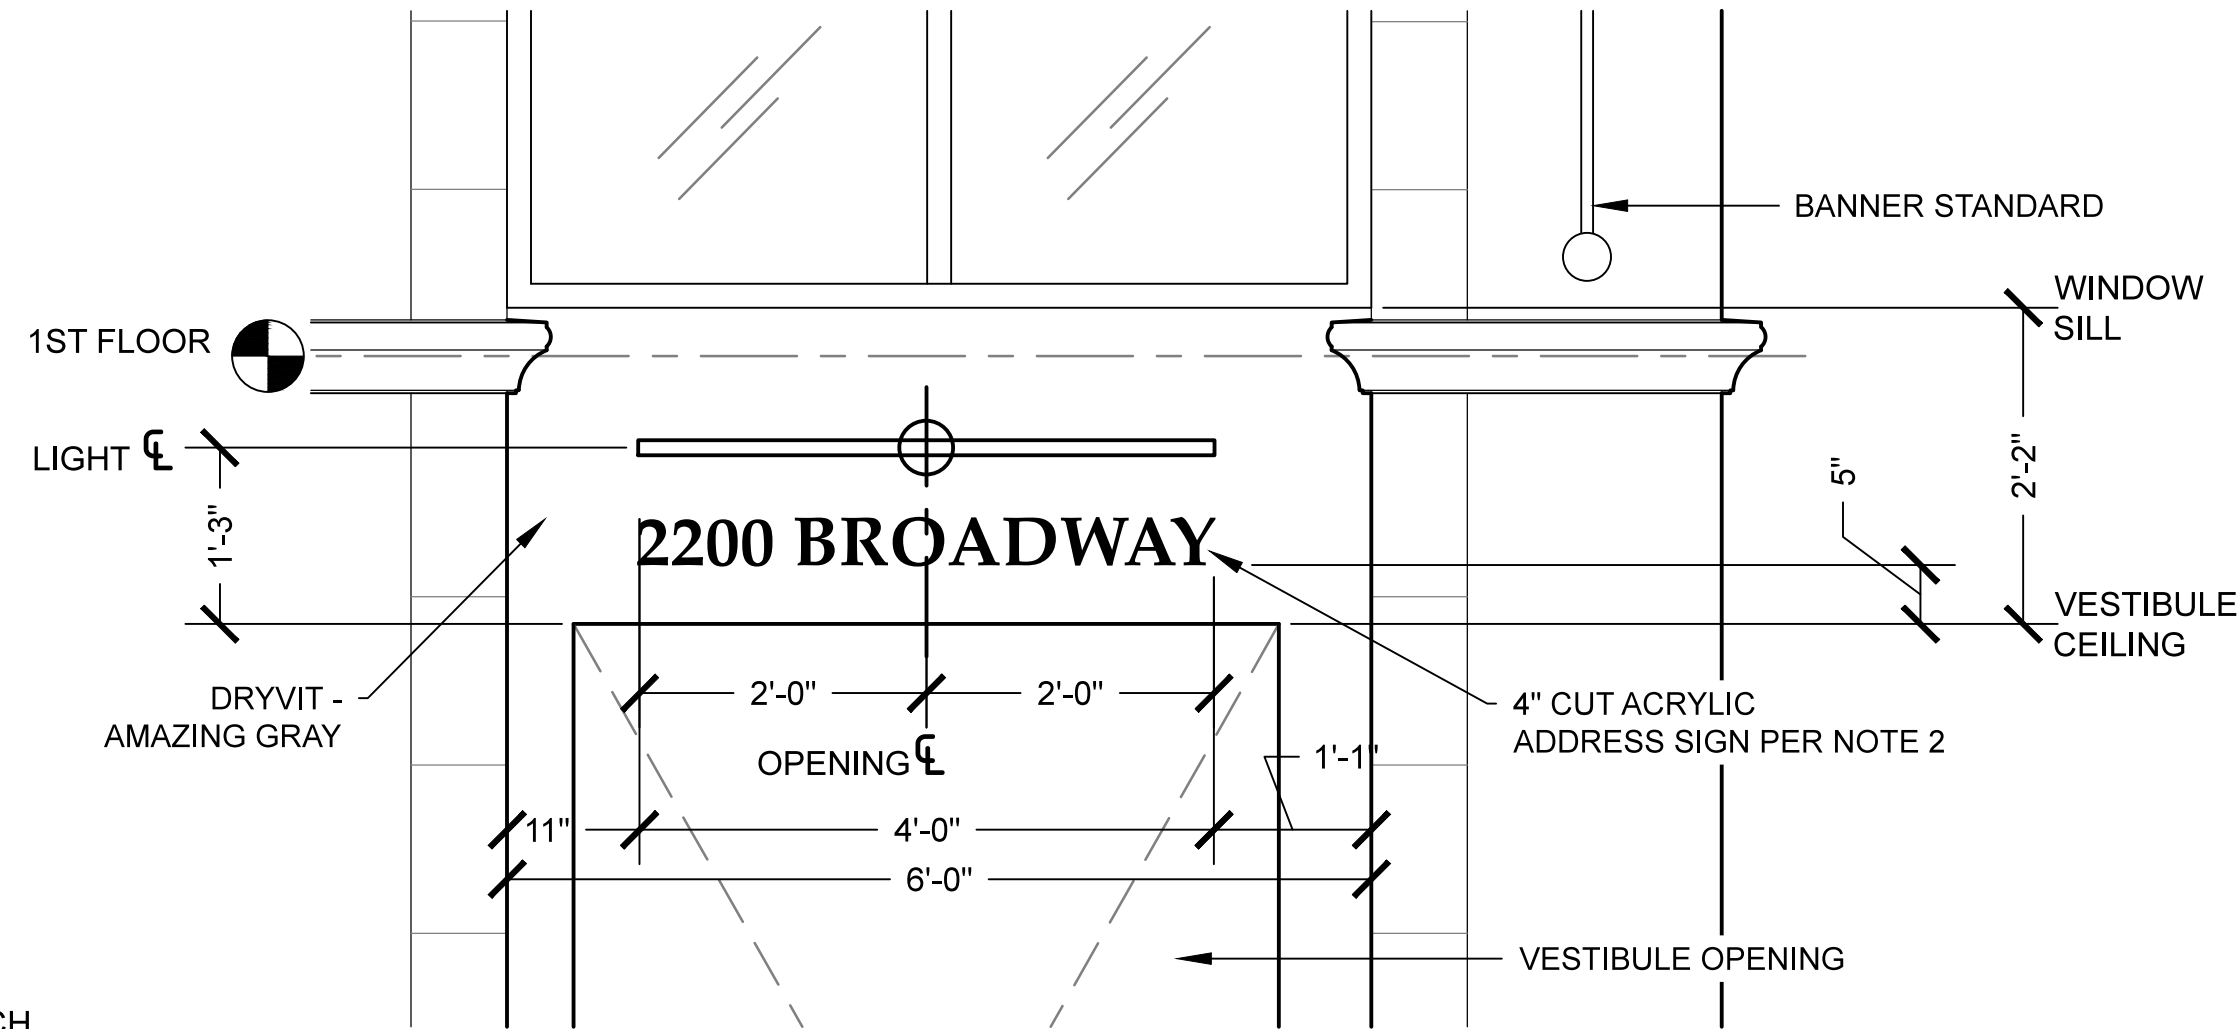



2 ADDRESS SIGN
3/4" = 1'-0"

- SHEET NOTES:
1. THE ADDRESS FOR THE ADDITION SHALL BE DESIGNATED BY THE JURISDICTION. CURRENT MUSEUM ADDRESS IS 2200 BROADWAY - MAIN ENTRANCE IS ON BROADWAY AND SHALL REMAIN ON BROADWAY.
 - 1.1. CONTRACTOR TO VERIFY ADDRESS TO USED.
 - 1.2. ADDRESS CHARACTERS SHALL CONTRAST WITH THEIR BACKGROUND AND BE ARABIC OR ALPHABETICAL LETTERS. NUMBERS SHALL NOT BE SPELLED OUT.
 - 1.3. EACH CHARACTER SHALL BE 4" HIGH MIN. & 1" MIN. STROKE WIDTH.
 2. THE ADDRESS SHALL BE PROVIDED OVER THE ADDITION ENTRANCE AS NOTED ABOVE AND AS REQUIRED BY THE FIRE DEPARTMENT.
 3. ADDRESS SHALL BE ILLUMINATED. PROVIDE LIGHT OVER NUMBERS.
 4. ADDRESS AND BUILDING SIGNAGE TO BE PROVIDED BY DRYVIT SUB-CONTRACTOR
 - 4.1. ALL EXTERIOR SIGNAGE TO BE LASER CUT ACRYLIC 1/4" THICK
 - 4.1.1. COLOR: BRONZE TO MATCH THE WINDOW FRAMES.
 - 4.1.2. FONT: PACIFIC
 - 4.2. ADDRESS SIGN AT EAST ELEVATION (MIDDLEFIELD ROAD) SIMILAR TO ADDRESS SIGN SHOWN. CENTER SIGN AT OPENING.
 - 4.3. BUILDING SIGNS AT EAST & WEST ELEVATIONS TO MATCH BUILDING SIGN SHOWN.

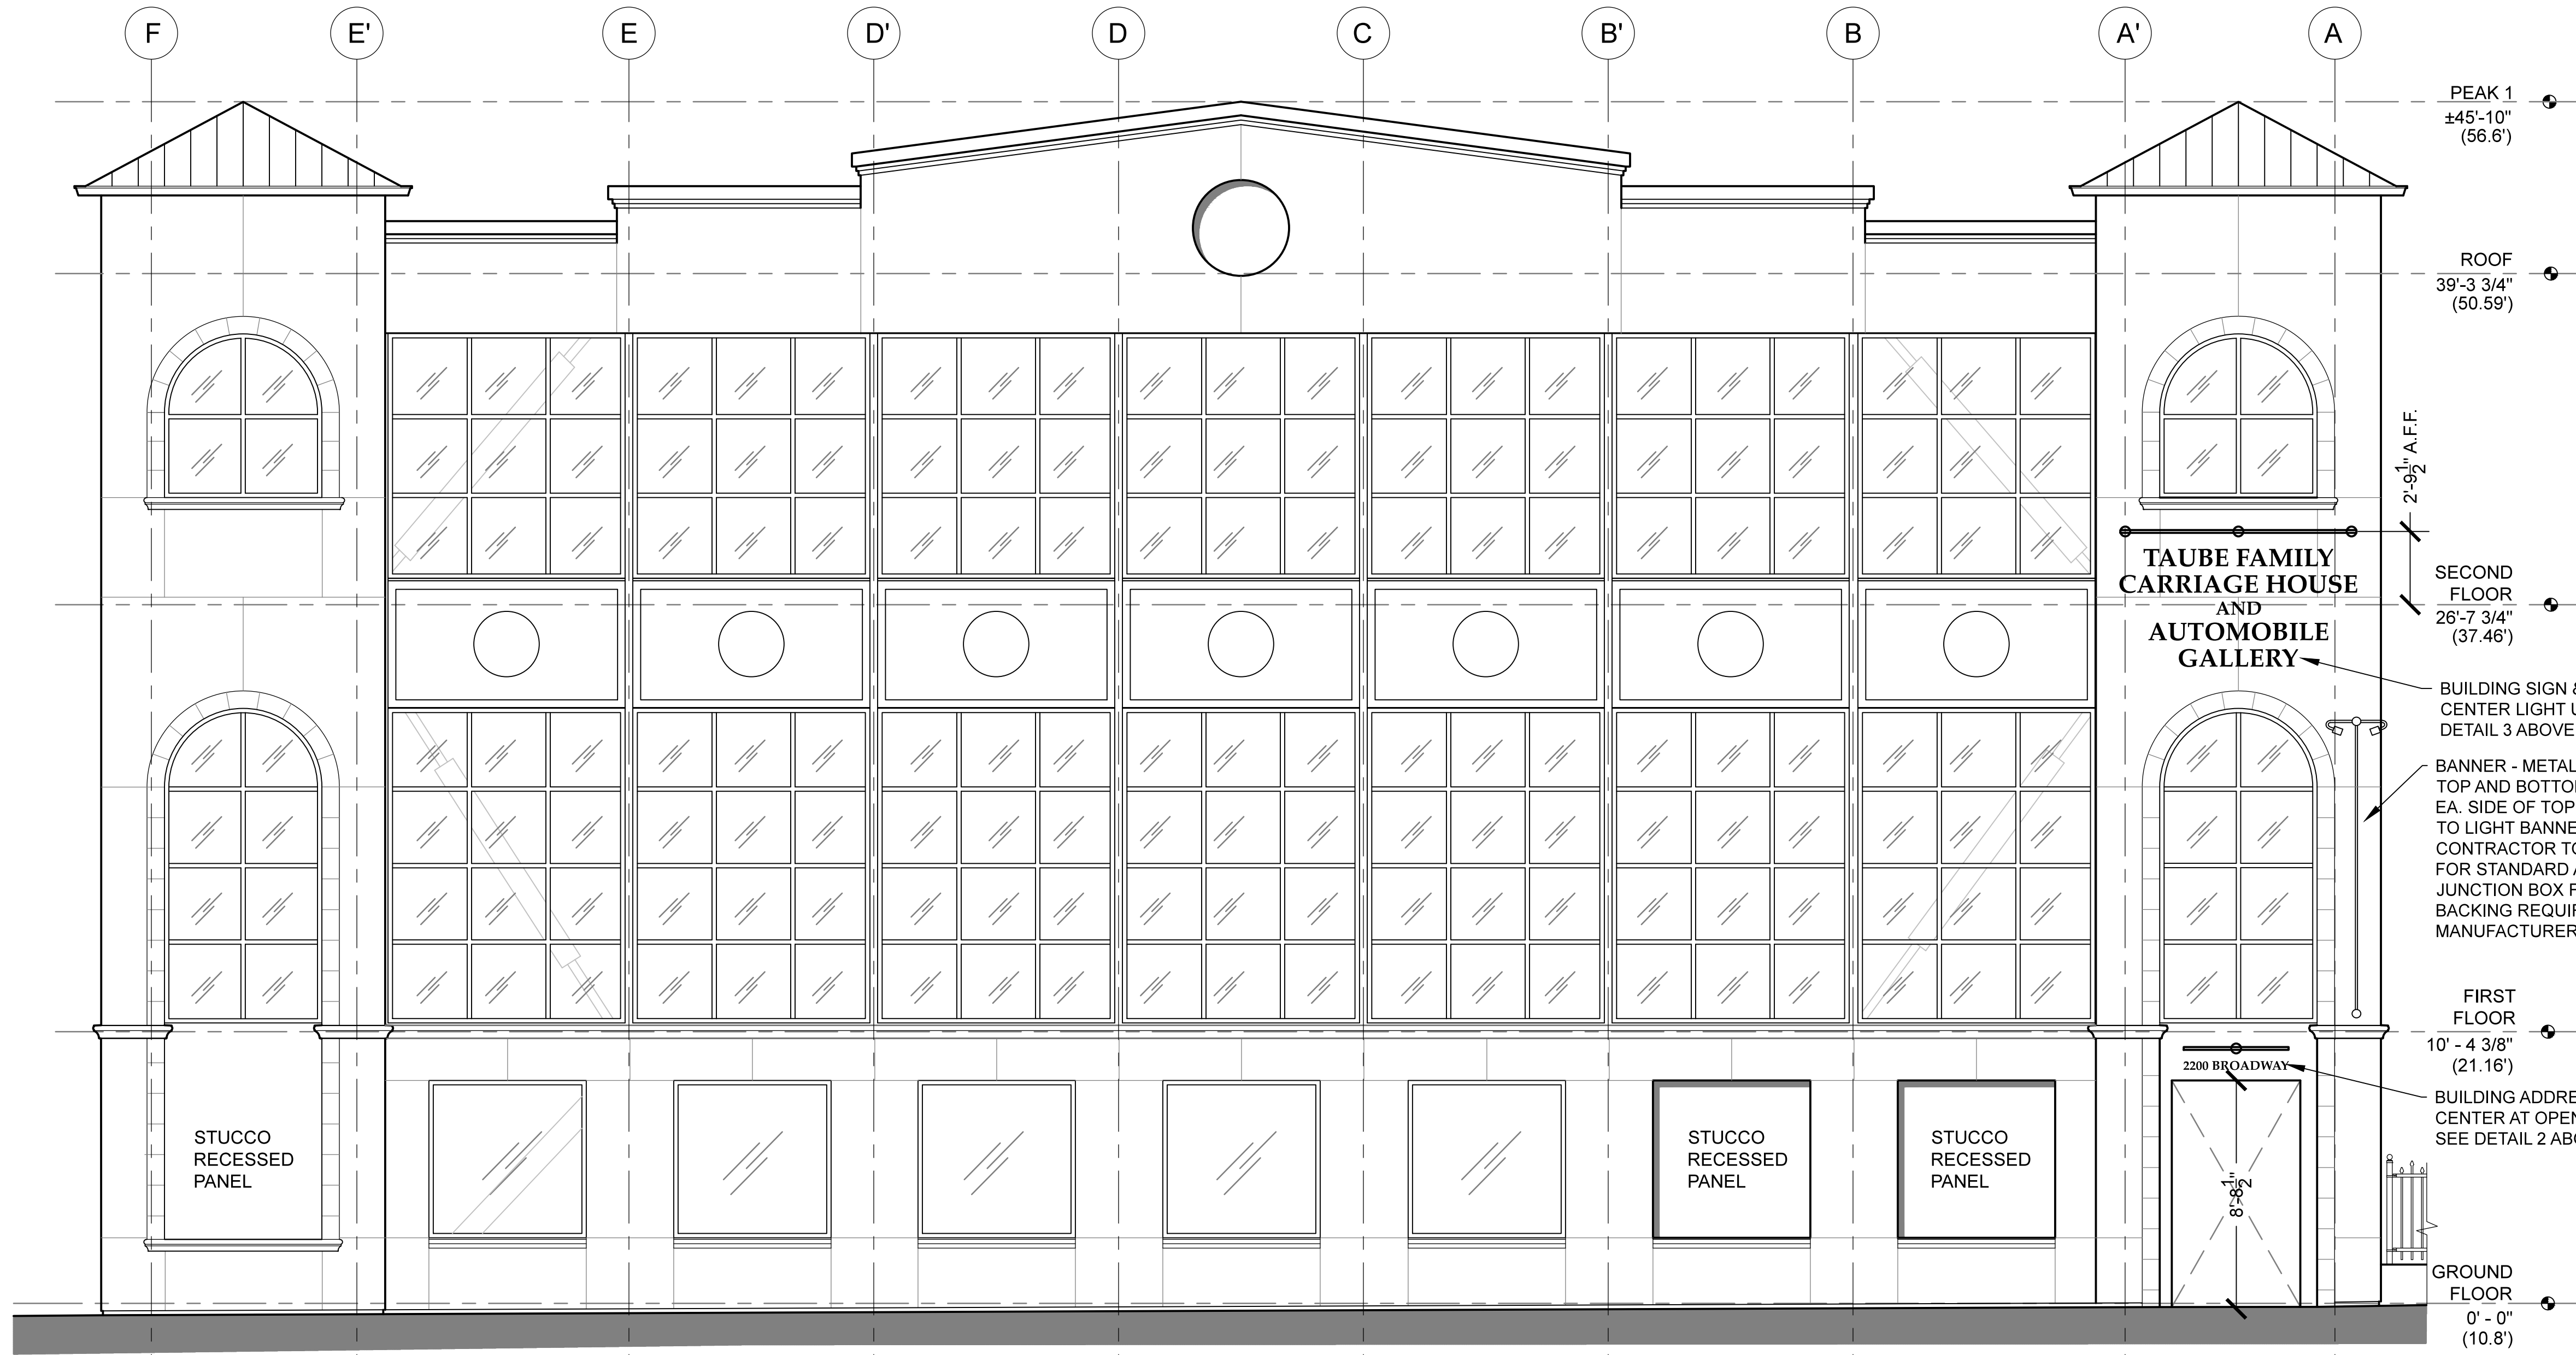

1 NORTH ELEVATION (MARSHALL STREET)
1/4" = 1'-0"

Revision	
1	REV 1 PCComments 071723
2	REV 2 PCComments 101623
3	REV 3 PCComments 010224
4	ENTRY MOD. 040824
5	CLARIFICATION 041024
6	SIGNAGE 101424
7	SIGNAGE 021325
8	SIGN COLOR 032025

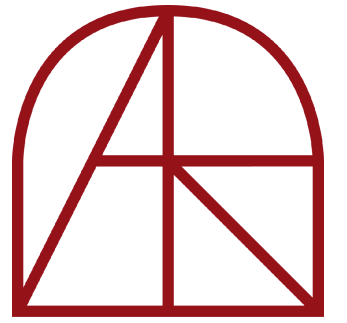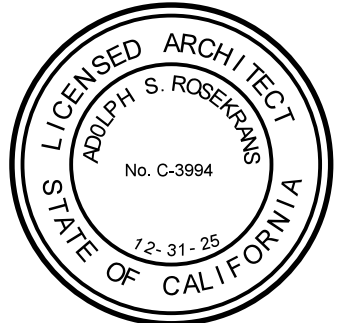

Architect
Adolph S. Rosekrans, Inc.
980 Runnymede Road
Woodside, CA 94062
650.851.7201
Fax 650.851.7202
rosekrans@pacbell.net

NORTH ELEVATION EXTERIOR SIGNAGE

TAUBE FAMILY CARRIAGE HOUSE San Mateo County History Museum MUSEUM ADDITION

San Mateo County Historical Association
2200 Broadway Redwood City, CA 94063
APN: 052-367-010

Date	12-20-22
Scale U.O.N.	1/4" = 1'-0" U.O.N.
Job	1702

7
NEW SHEET
A4.1.1
Sheet