



4 PAN FLASHING AXON
NO SCALE

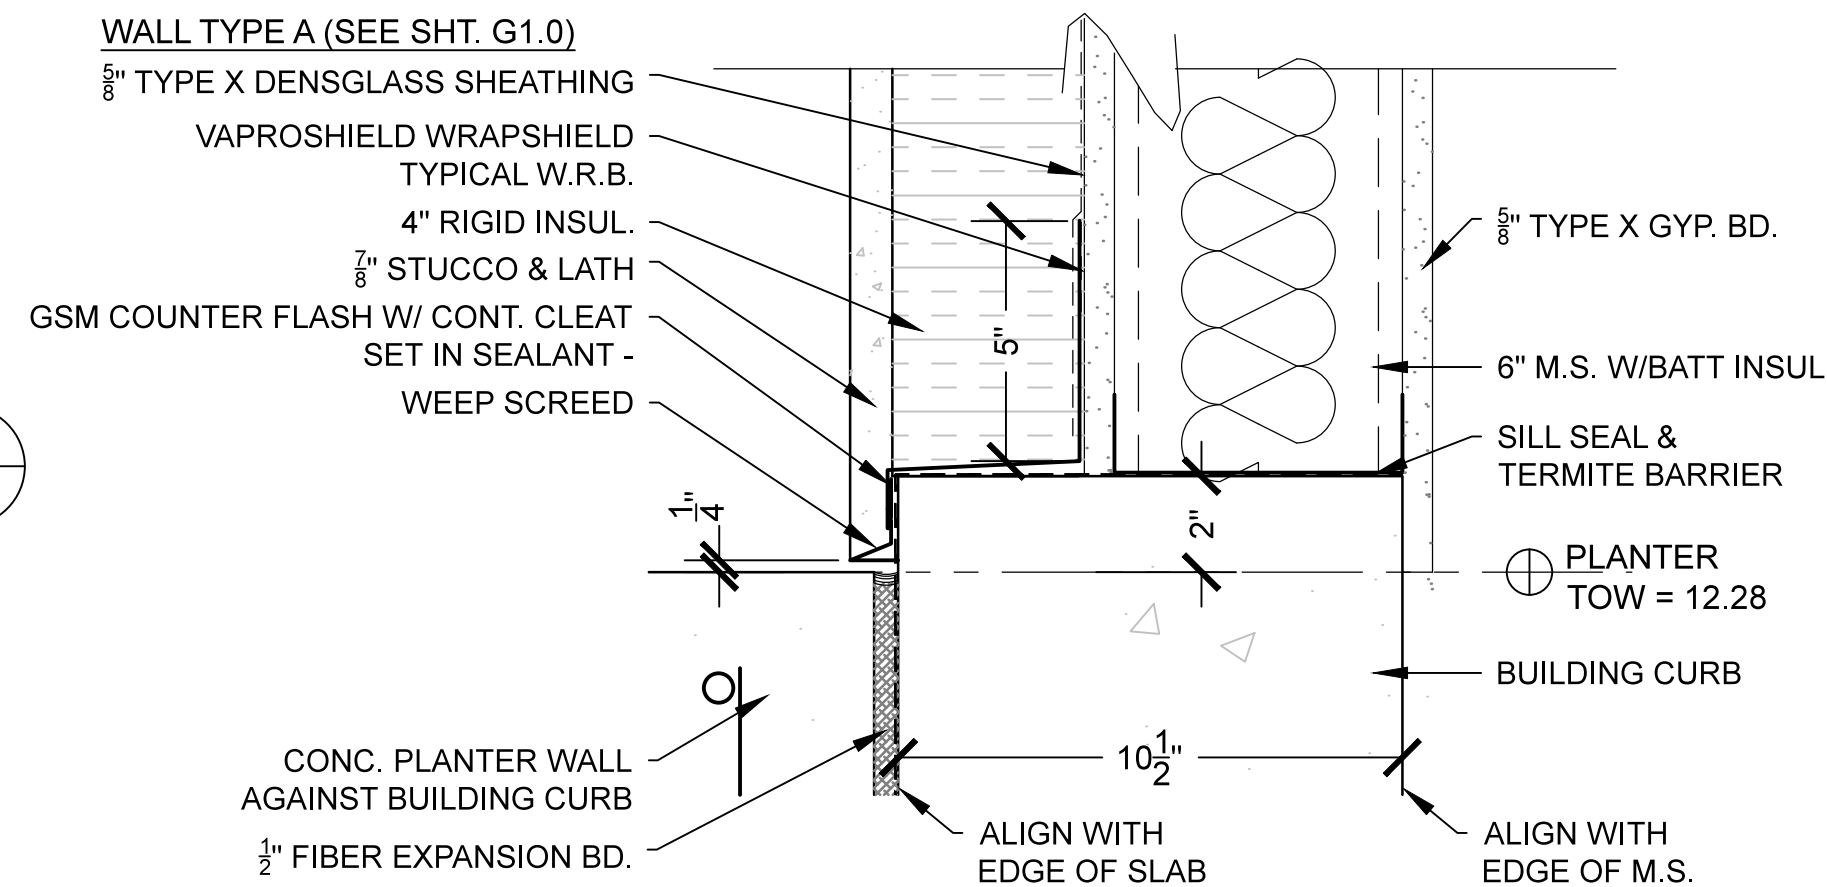


3 CAP FLASHING DETAIL
3" = 1'-0"

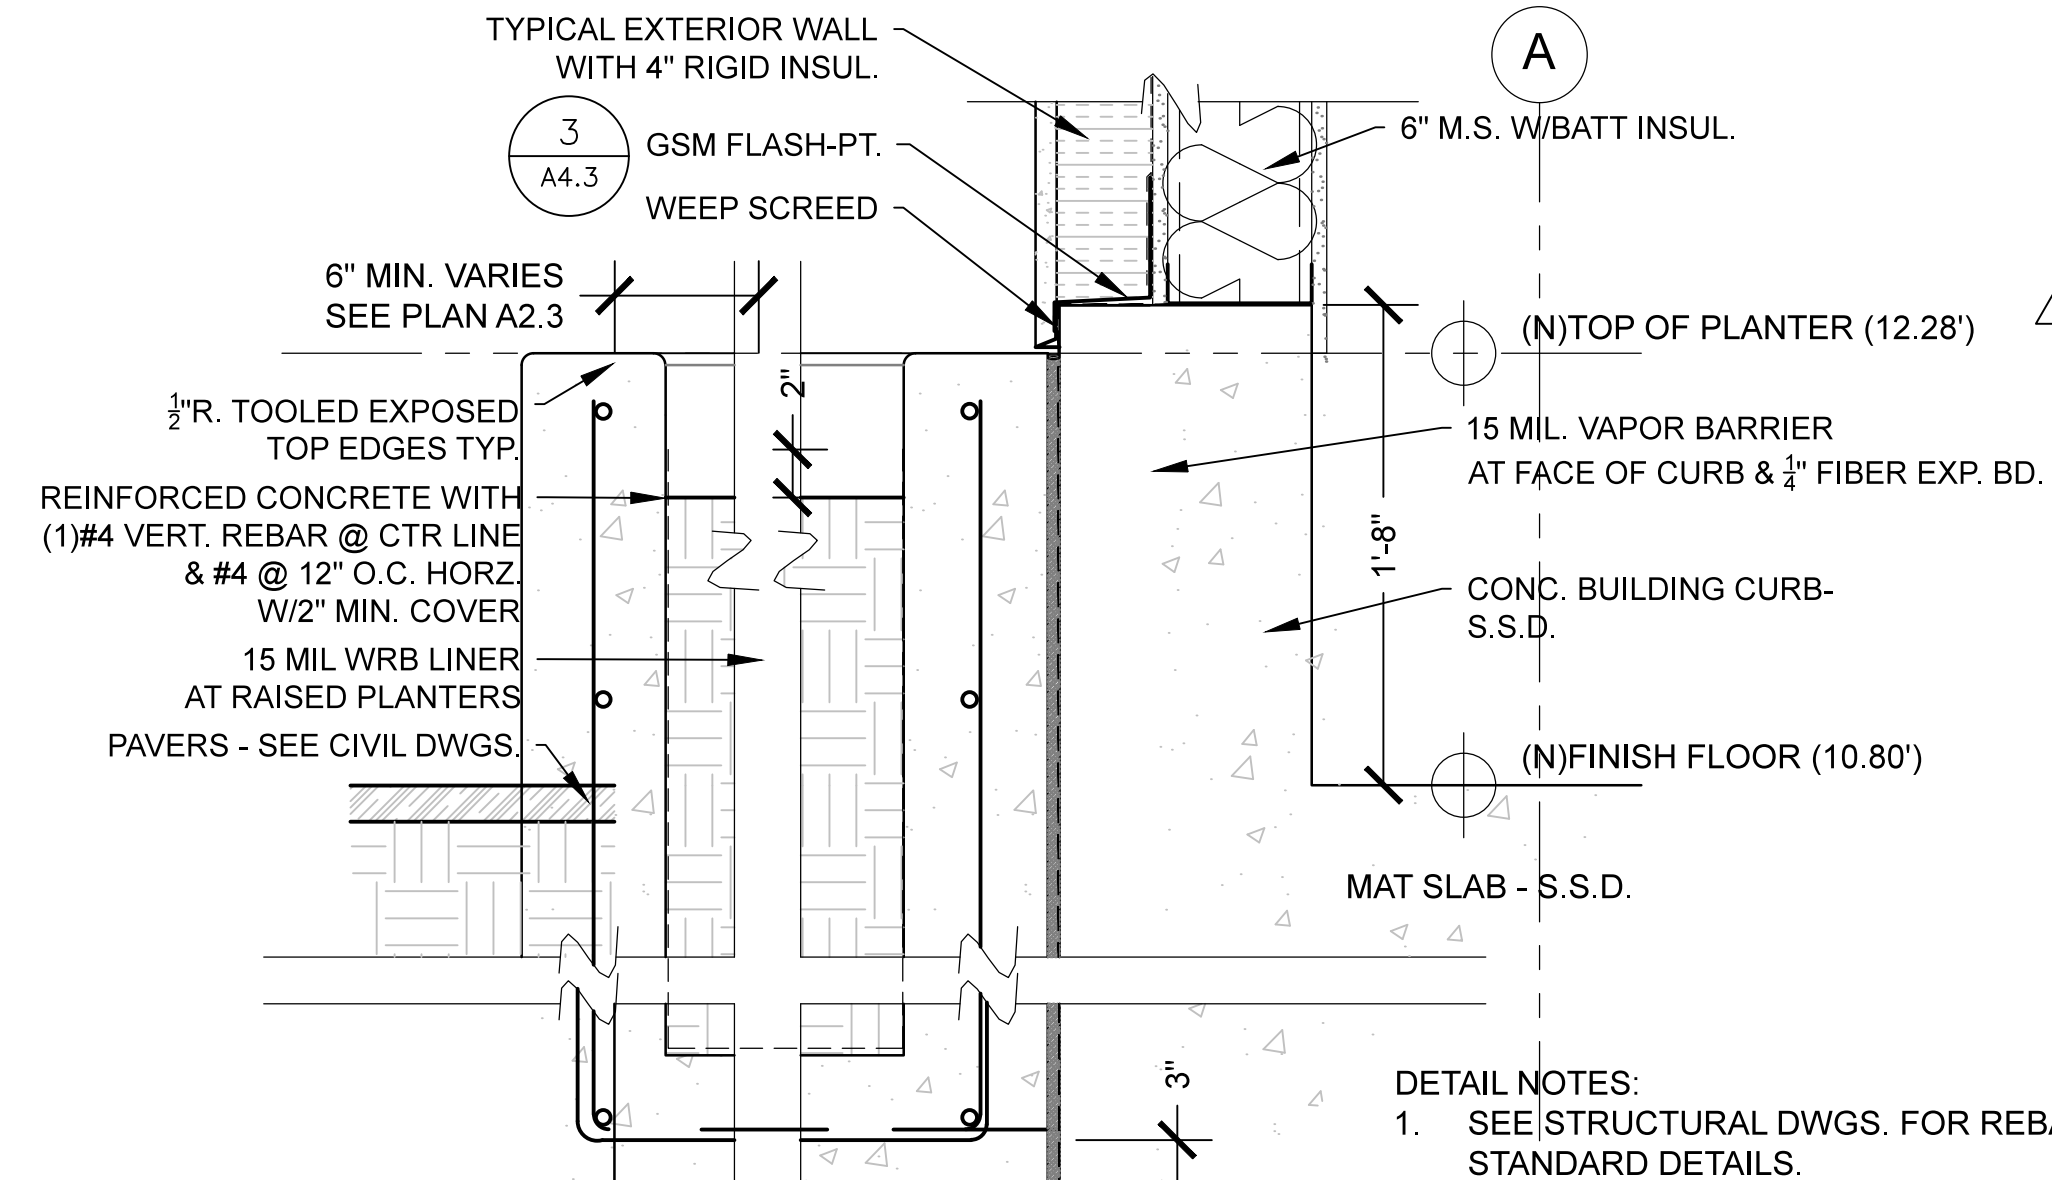


2 RAISED PLANTER DETAIL
1 1/2" = 1'-0"

- DETAIL NOTES:
- SEE STRUCTURAL DWGS. FOR REBAR STANDARD DETAILS.
 - SEE FLOOR PLAN A3.0 FOR LOCATIONS AGAINST BUILDING CURB.
 - SEE ALSO CIVIL DRAWINGS.

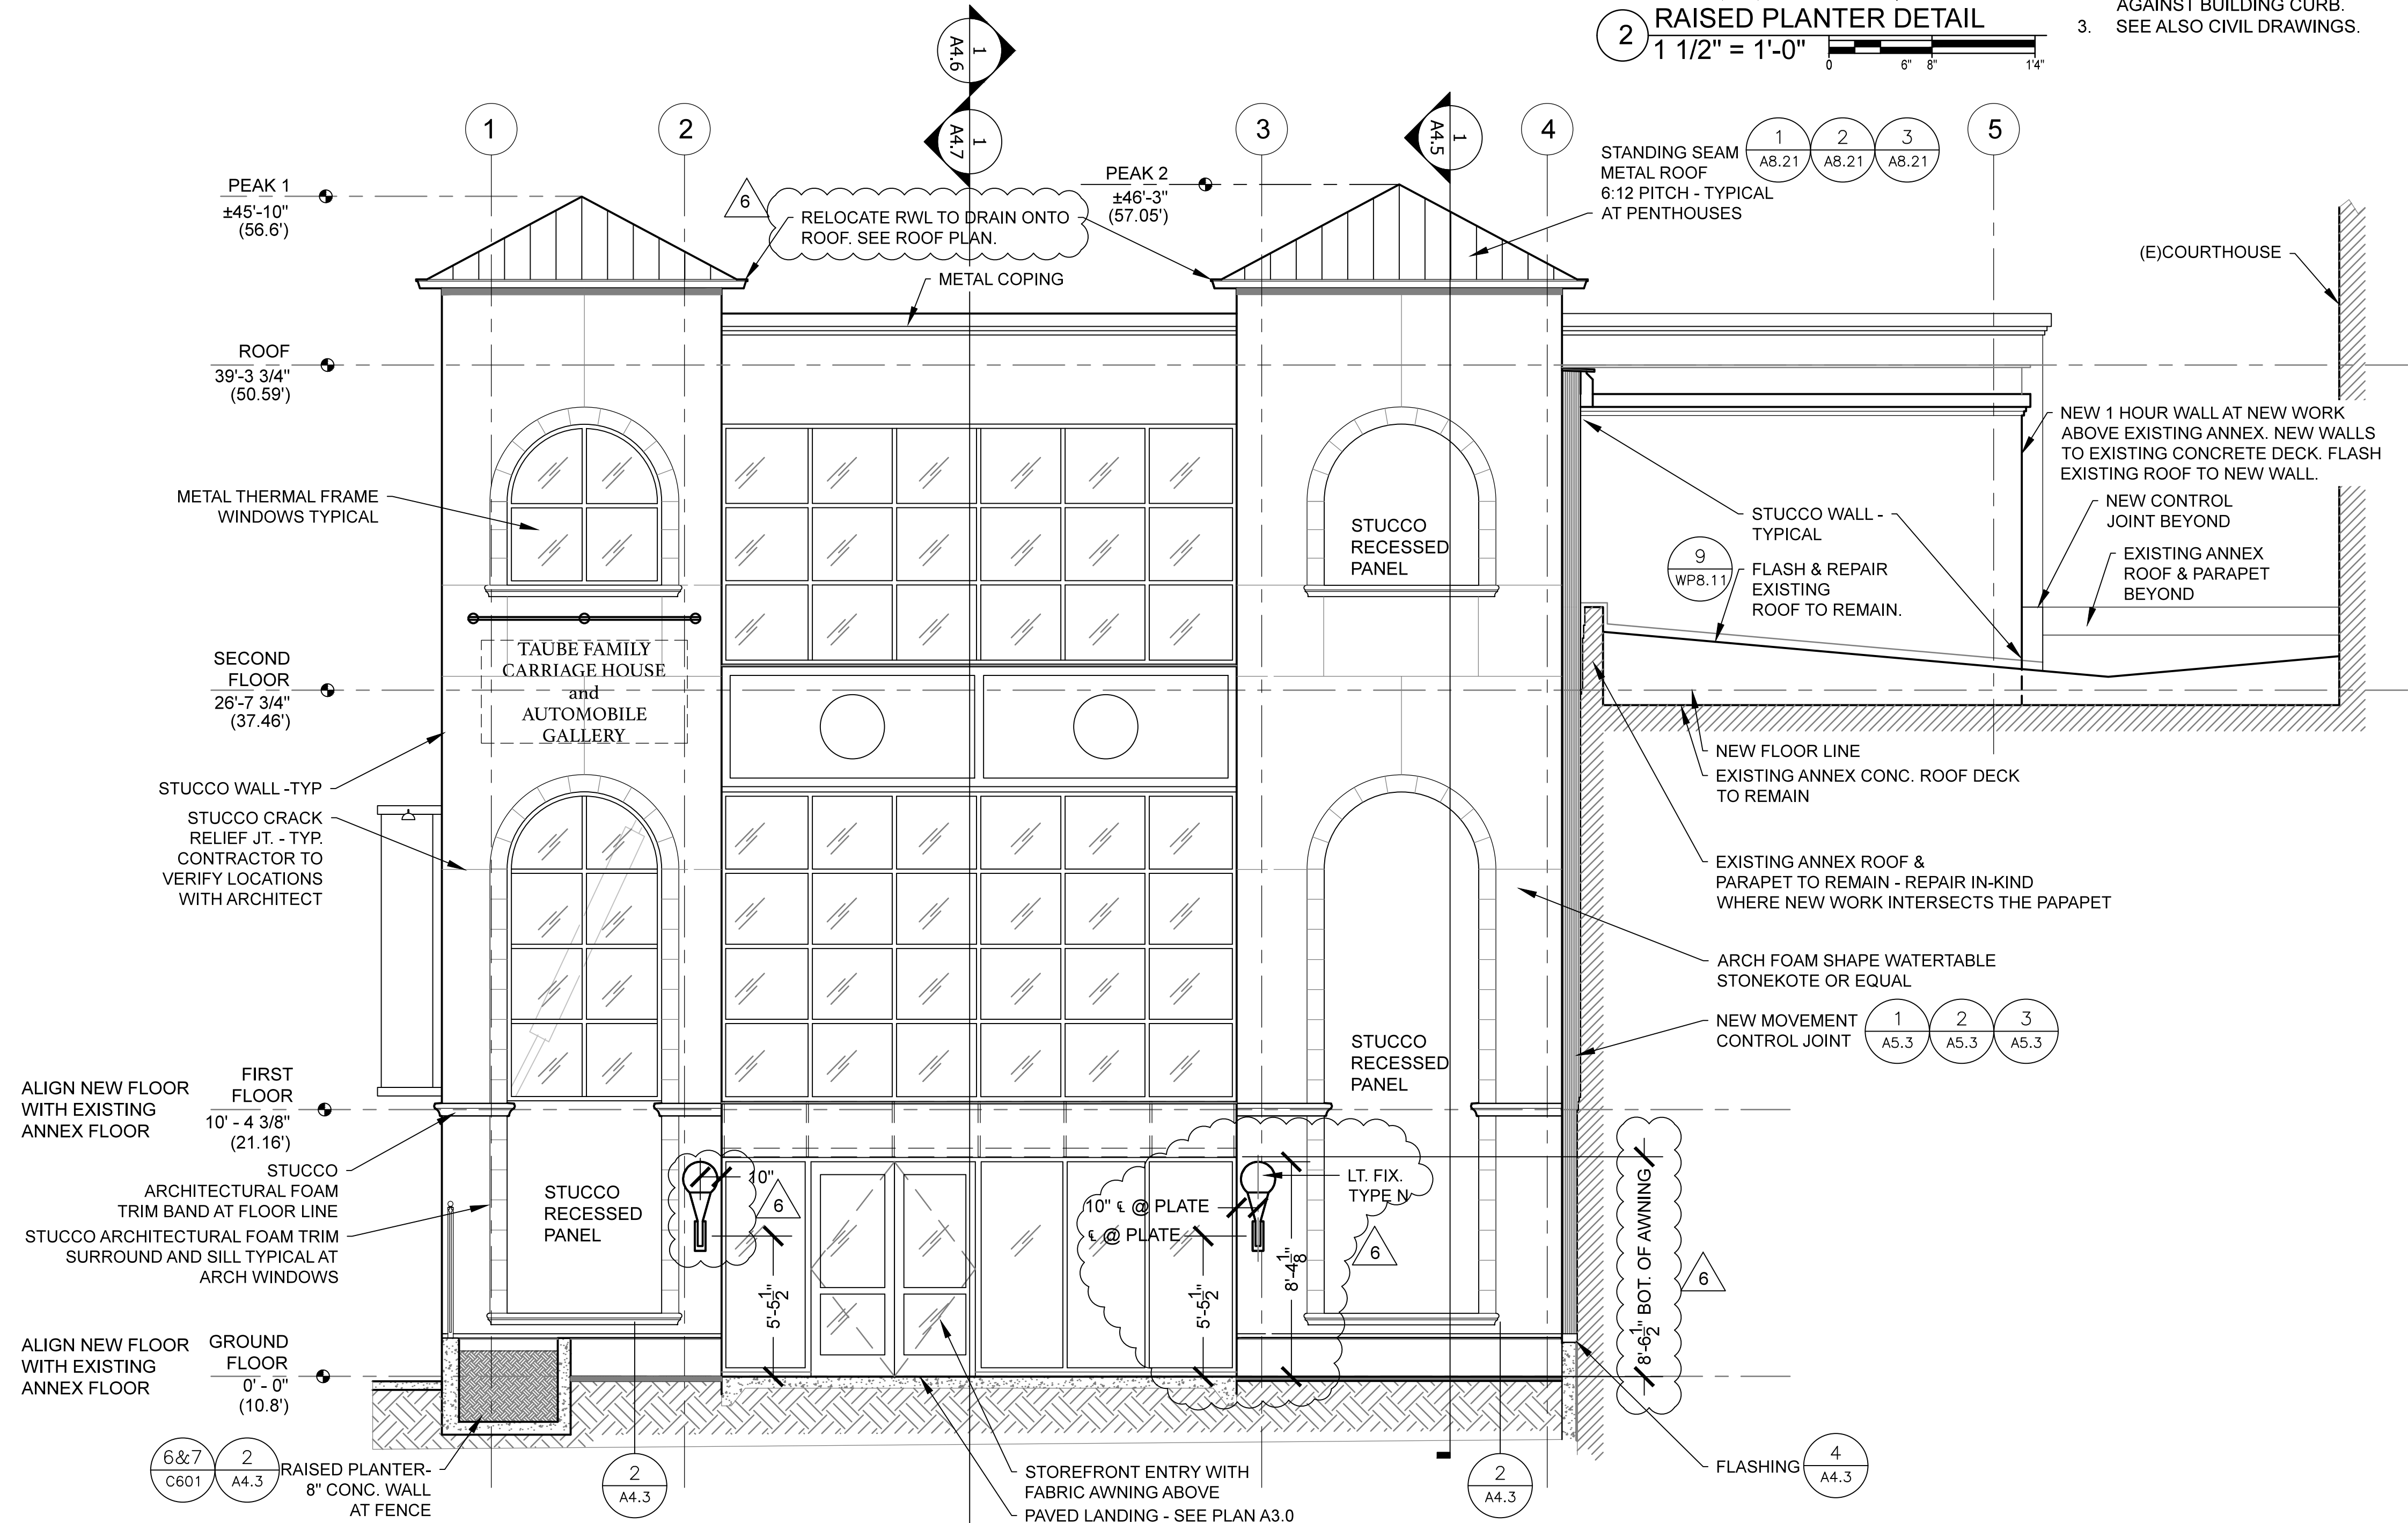

1 WEST ELEVATION
1/4" = 1'-0"

Revision	
1	REV 1 PCComments 071723
2	REV 2 PCComments 101623
3	REV 3 PCComments 010224
4	RFI C-14 03-08-24
5	CLARIFICATION 041024
6	RFI C-53 FIXTURE N CHANGE RWL 10-20-24
	FIXTURE 02 SIGNAGE 10-20-24

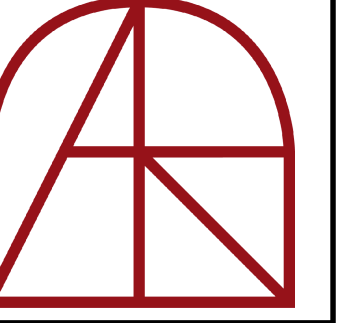

Adolph S. Rosekrans, Inc.
980 Runnymede Road
Woodside, CA 94062
650.851.7201
Fax 650.851.7202
rosekrans@pacbell.net

WEST ELEVATION

TAUBE FAMILY CARRIAGE HOUSE San Mateo County History Museum MUSEUM ADDITION

San Mateo County Historical Association
2200 Broadway Redwood City, CA 94063
APN: 052-367-010

Date 12-20-22
Scale U.O.N. 1/4" = 1'-0" U.O.N.
Job 1702

A4.3
Sheet