

TO REMAIN ON  
SITE AT ALL TIMES

REVIEWED FOR CODE COMPLIANCE

March 27 2024

By: *Adolph S. Rosekrans*

CSG Consultants

APPROVED FOR ISSUANCE

This review does not authorize violation  
of State or County building laws.


Apr 10 2024

By: jbernadez


on behalf of

SAN MATEO CO. BLDG. INSP. DIV.


13 PENTHOUSE EAVE DETAIL  
1-1/2" = 1'-0"

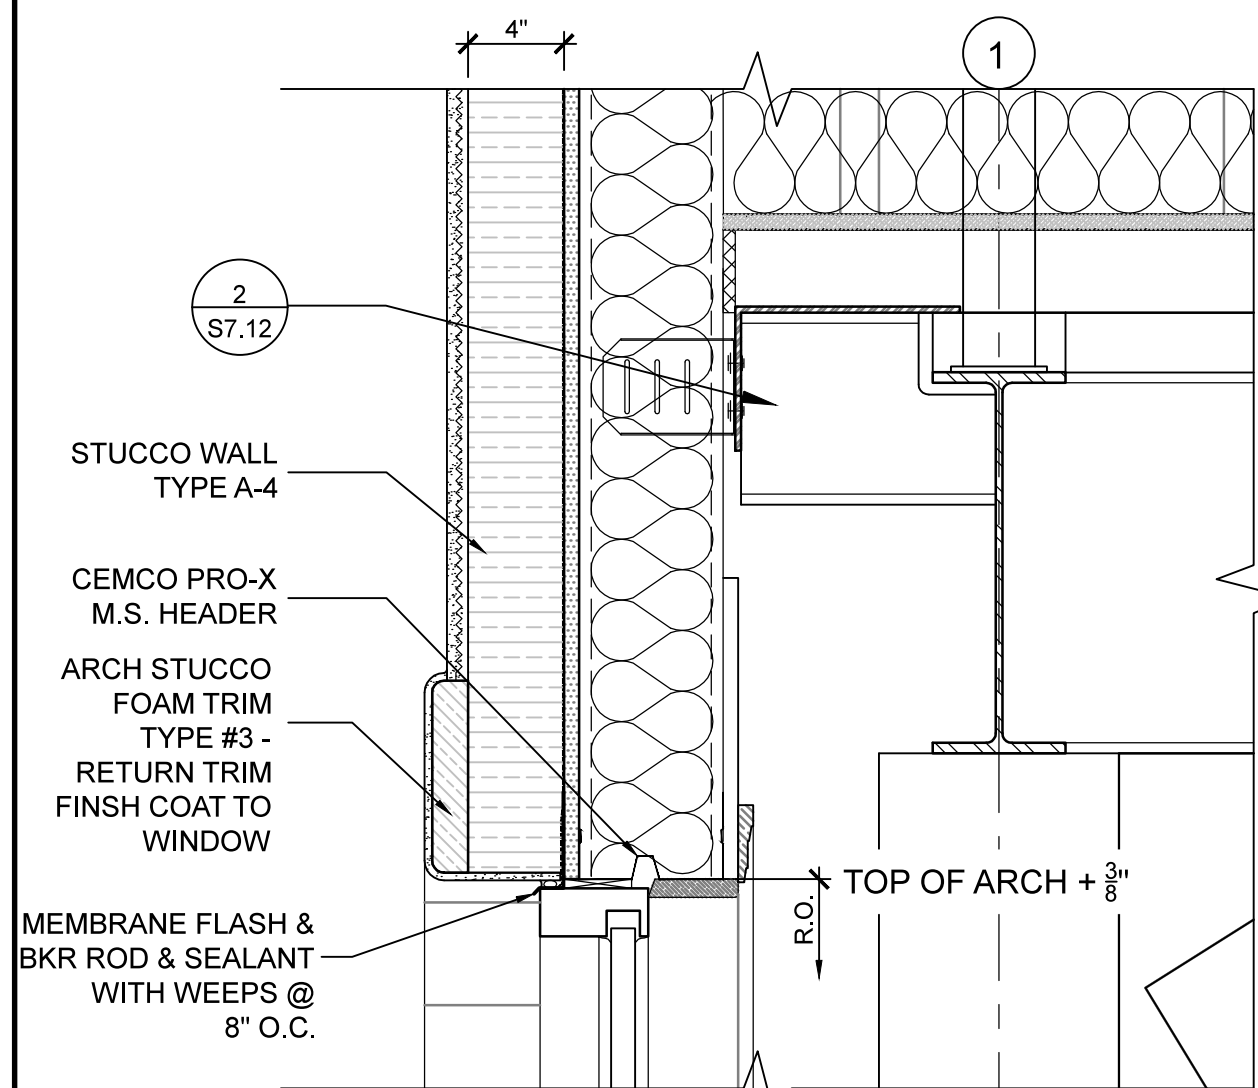

12 ARCH WINDOW HEAD DETAIL  
1-1/2" = 1'-0"

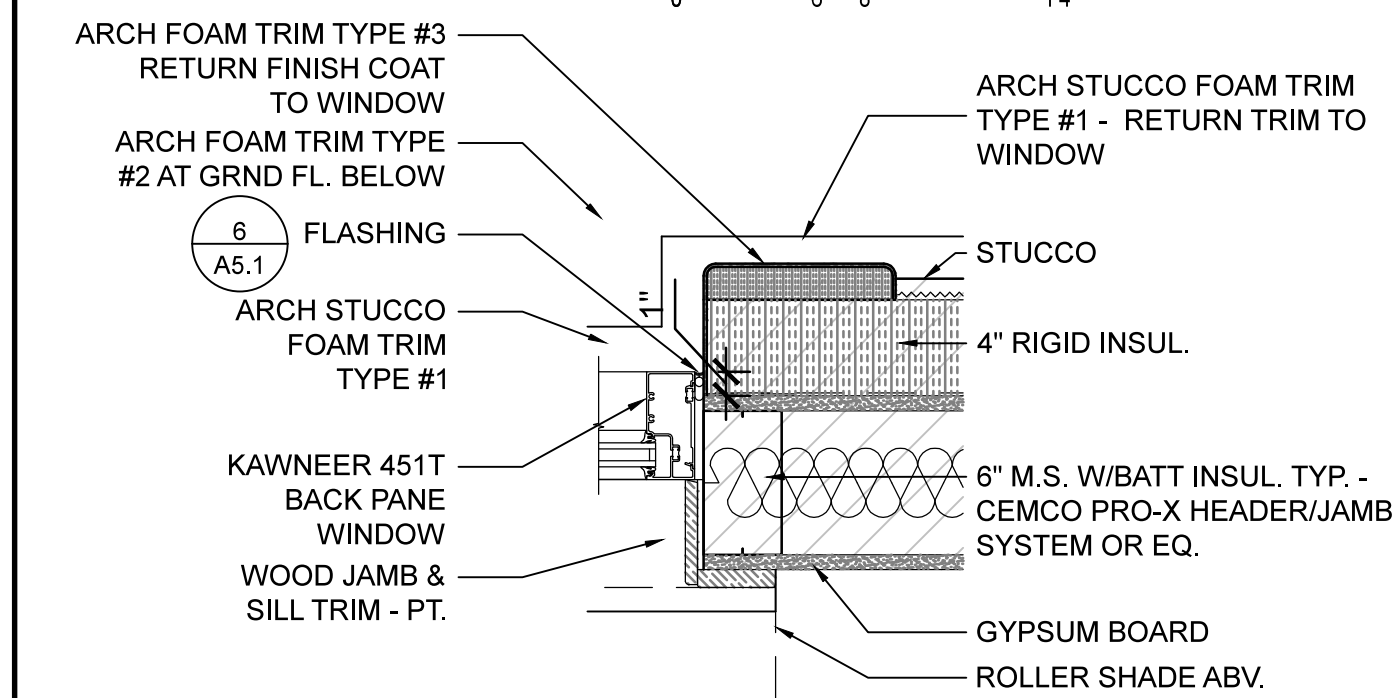


11 ARCH WINDOW JAMB DETAIL  
1-1/2" = 1'-0"

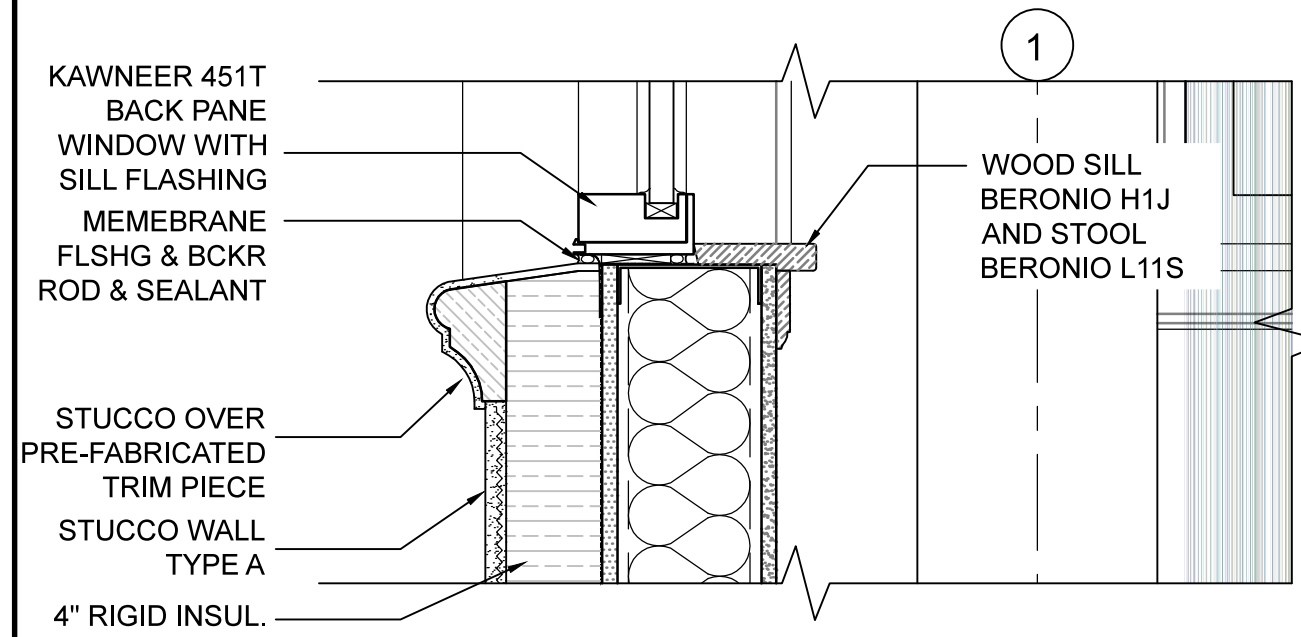


10 ARCH WINDOW SILL DETAIL  
1-1/2" = 1'-0"



9 PENTHOUSE WALL/ROOF/EAVE DETAIL  
1-1/2" = 1'-0"

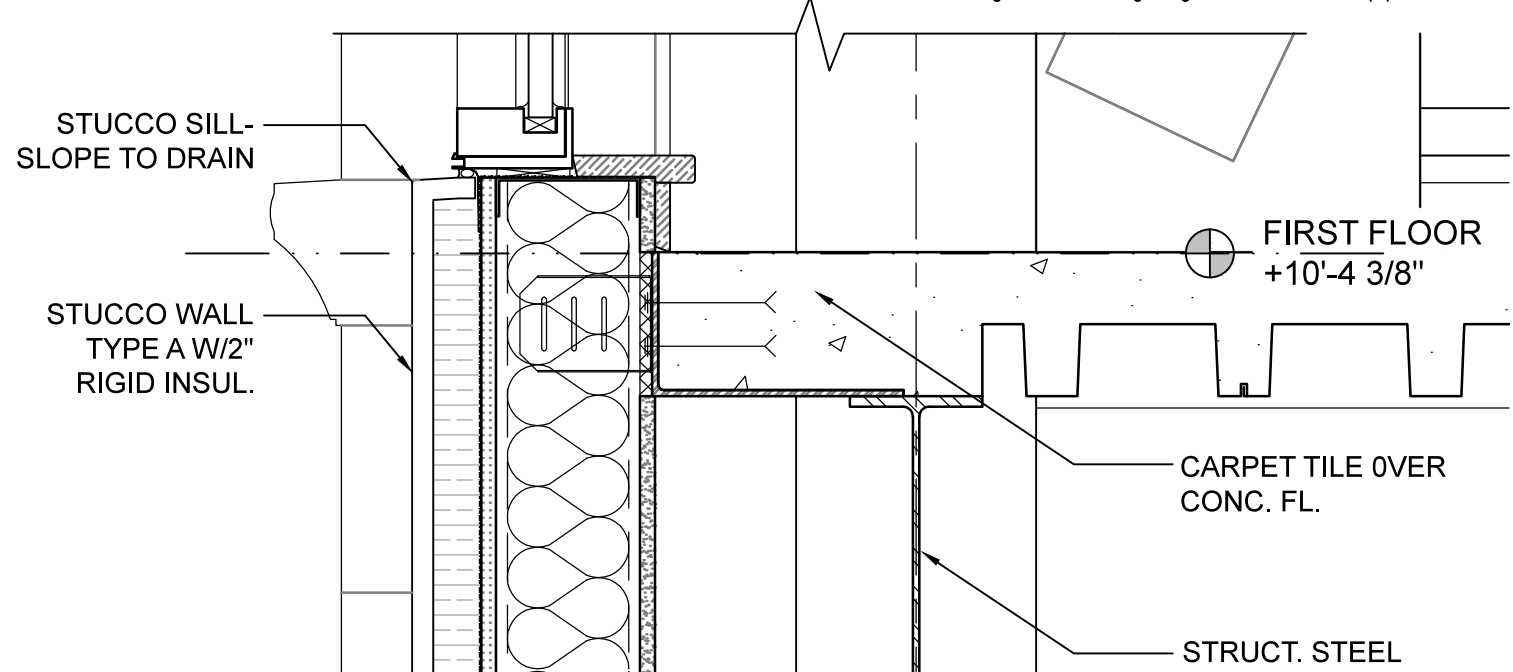


8 STUCCO GLAZING TRANSITION  
1-1/2" = 1'-0"

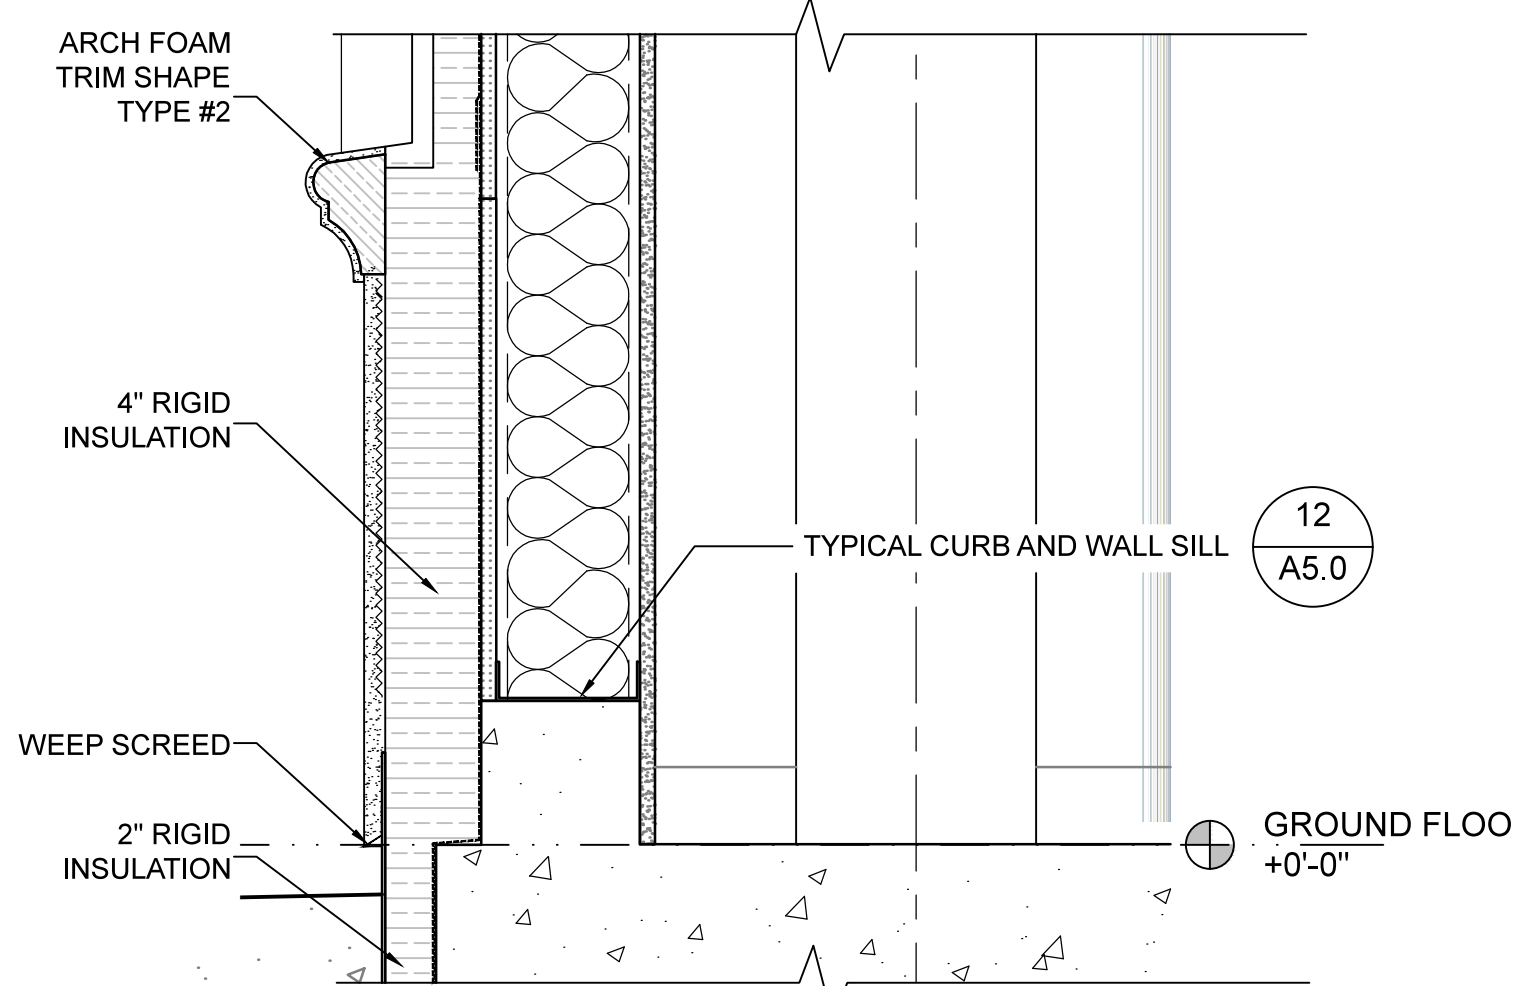


7 WALL STUCCO BASE  
1-1/2" = 1'-0"



6 WINDOW WALL JAMB AND STRUCTURAL MULLION  
1-1/2" = 1'-0"

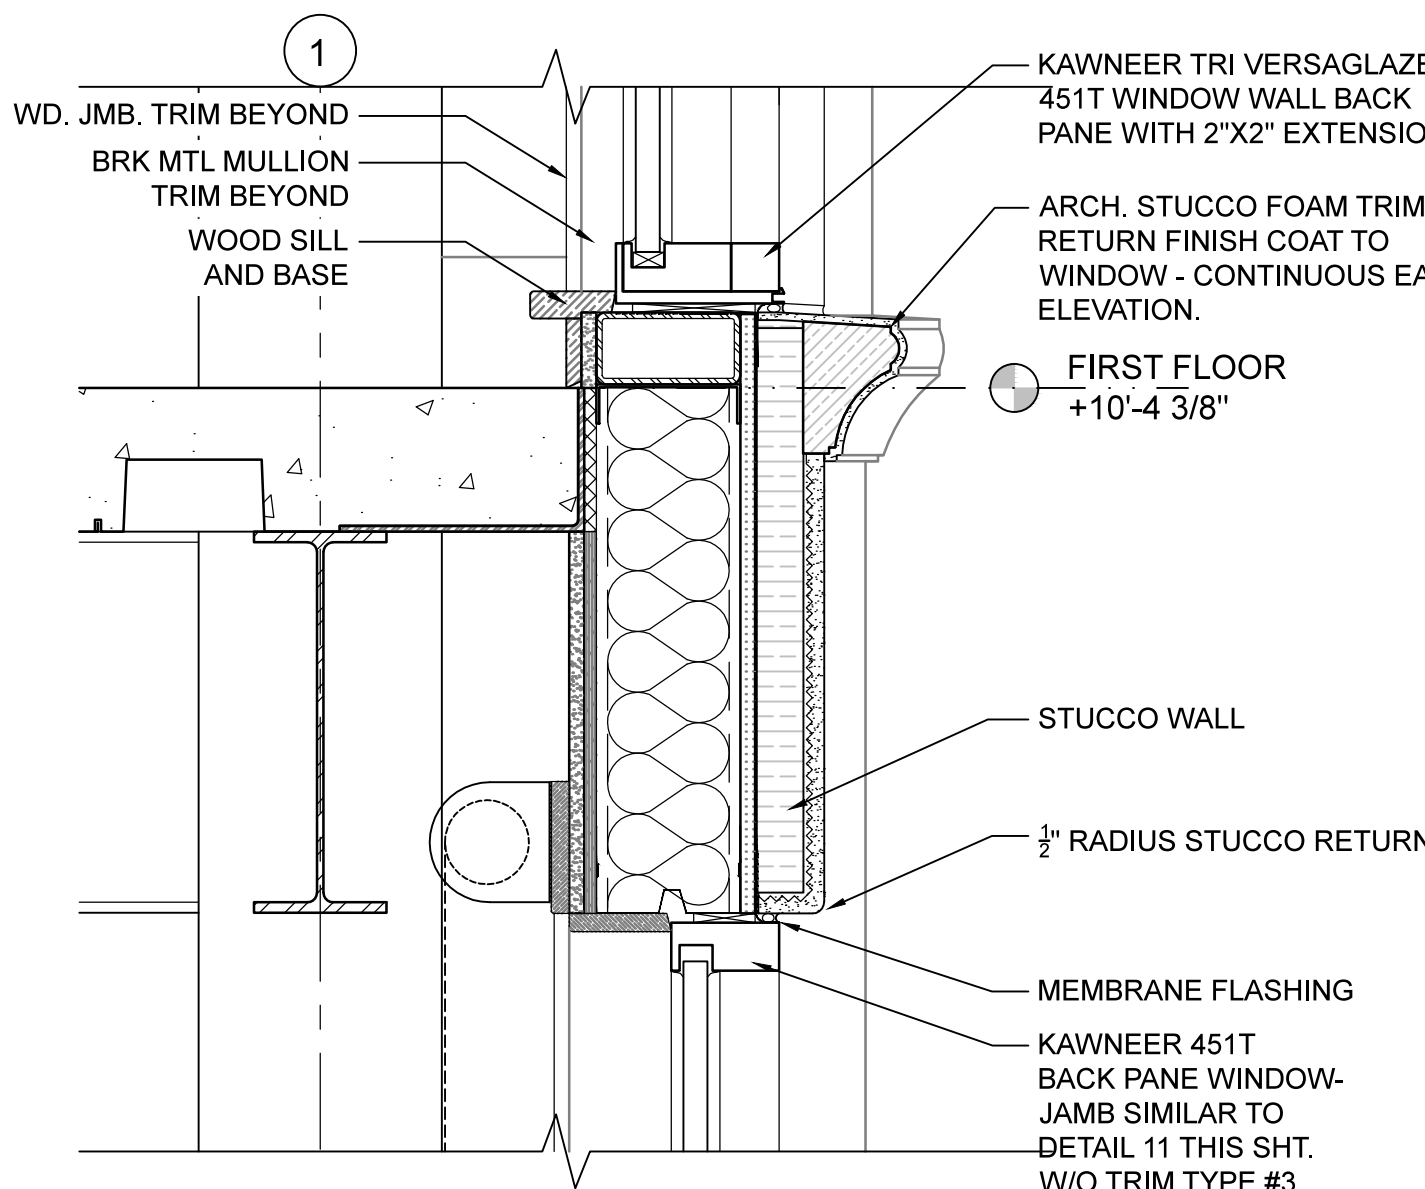


5 WINDOW HEAD / SILL DETAIL  
1-1/2" = 1'-0"

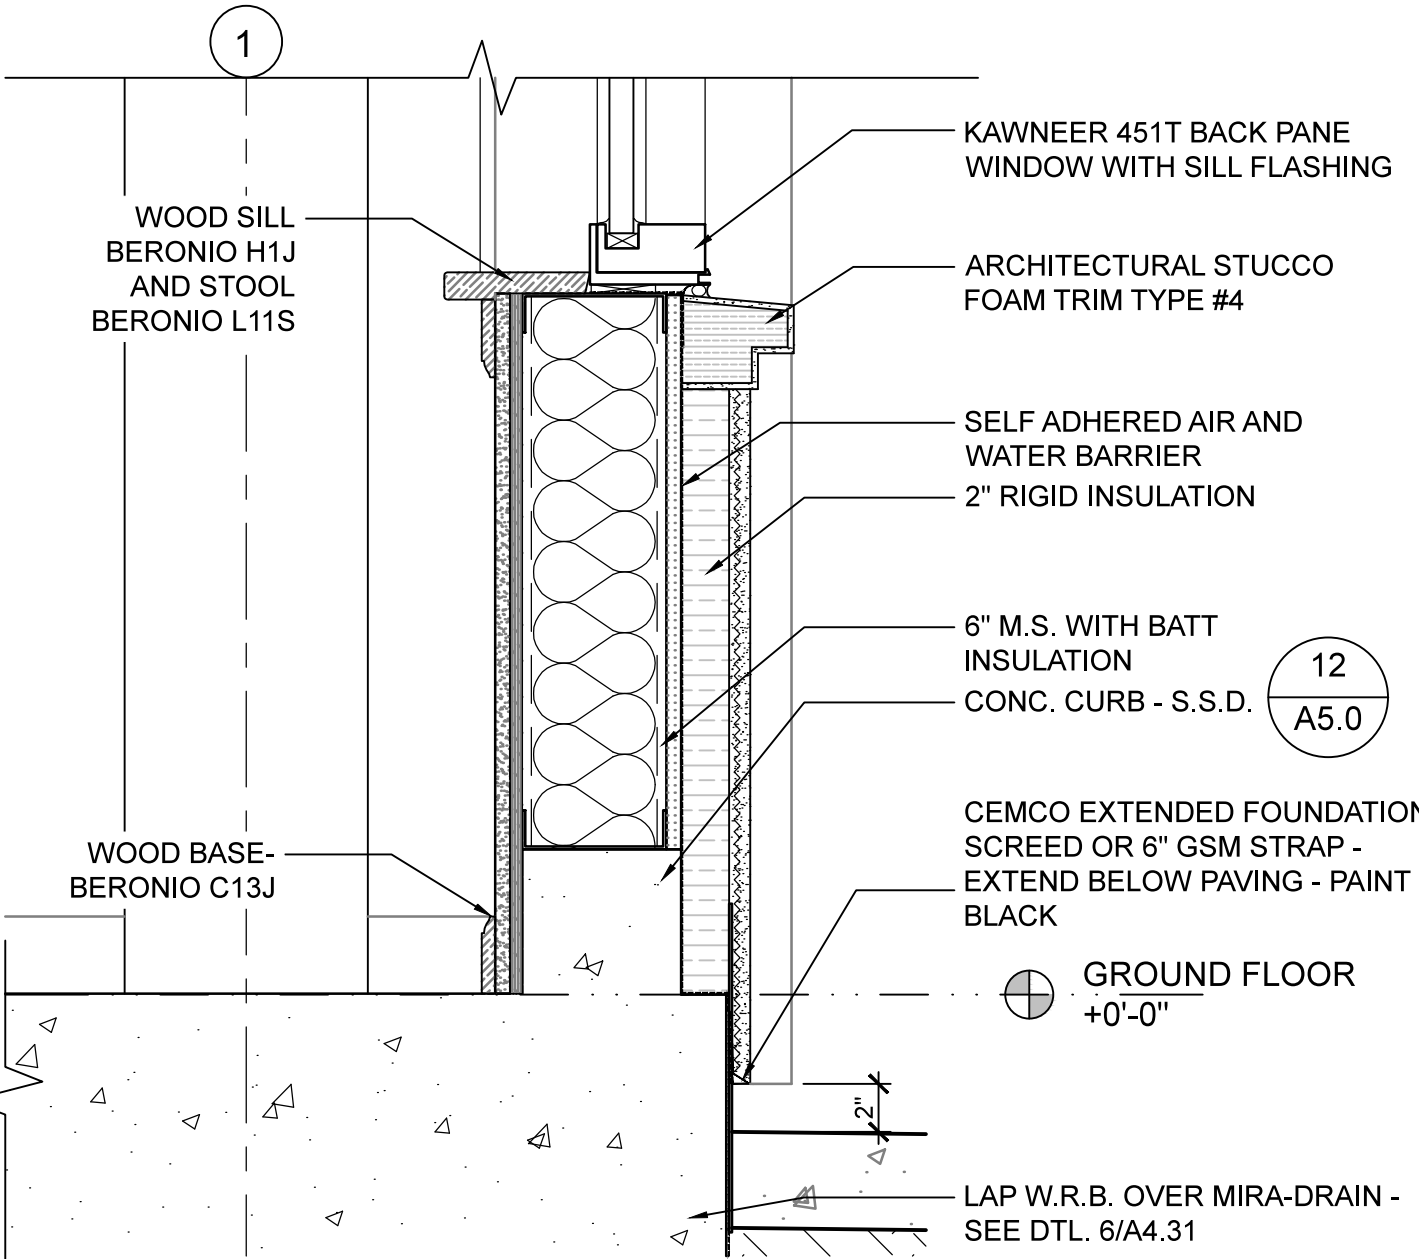


4 GROUND FLOOR SQUARE WINDOW SILL DETAIL  
1-1/2" = 1'-0"



3 TYPICAL PARAPET WALL  
1-1/2" = 1'-0"

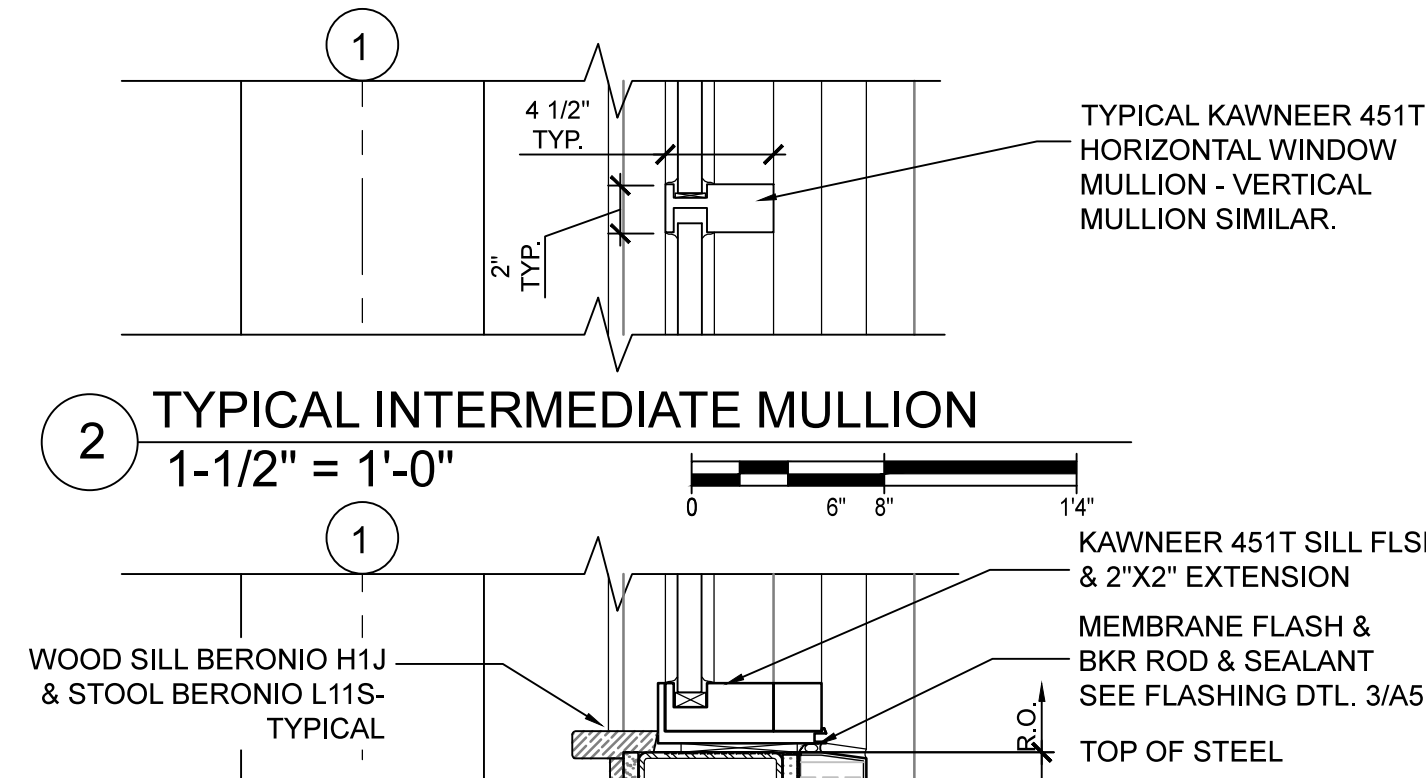

2 TYPICAL INTERMEDIATE MULLION  
1-1/2" = 1'-0"

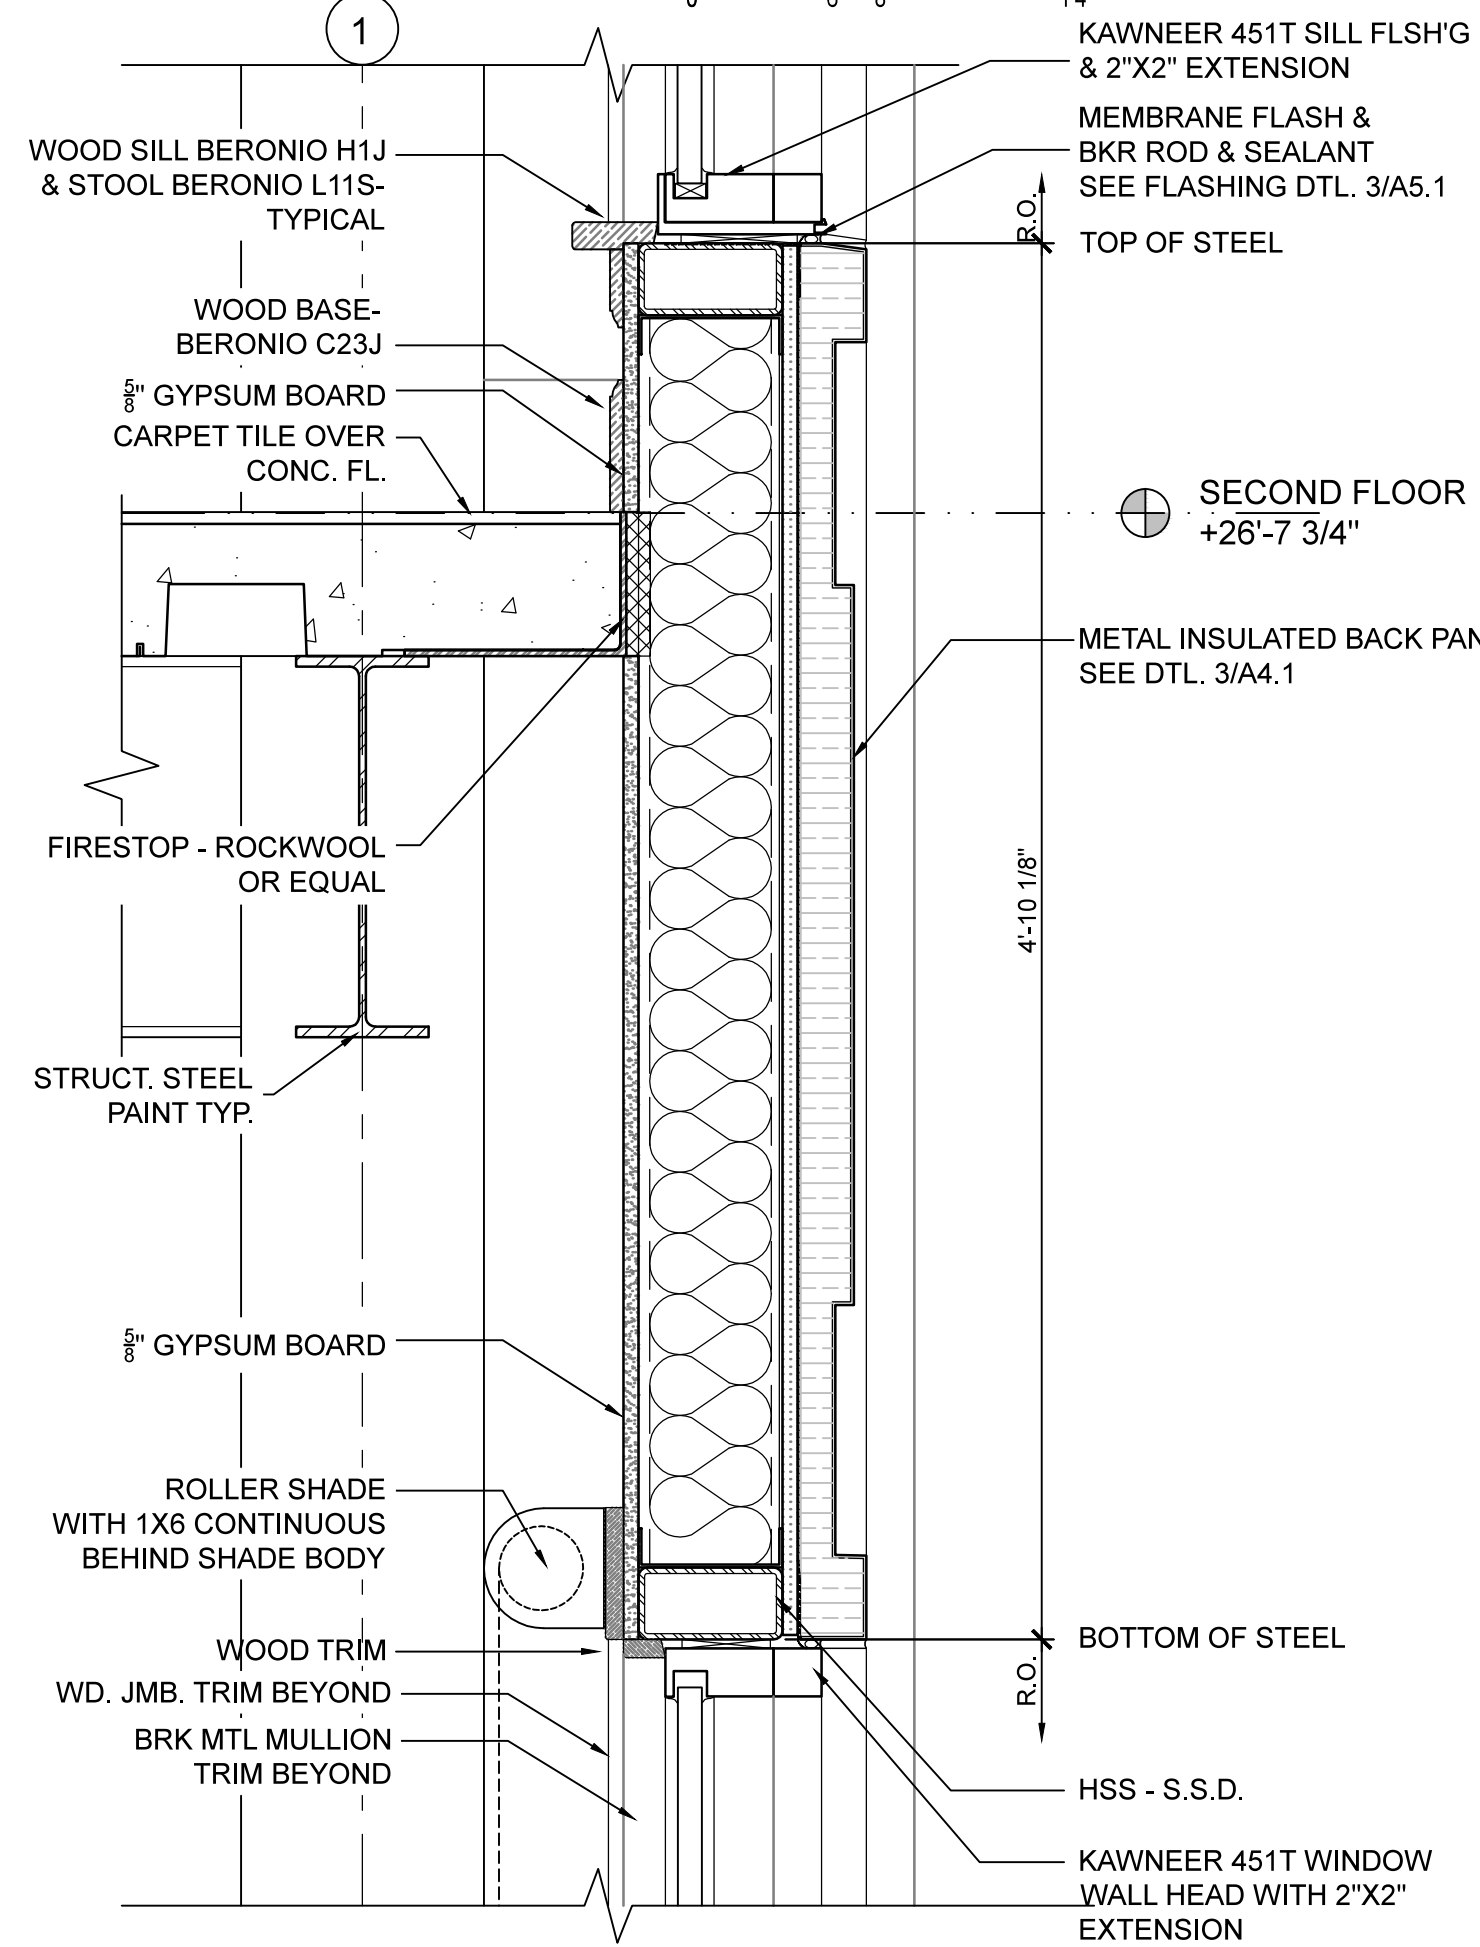

1 WINDOW WALL SPANDREL PANEL HEAD/SILL  
1-1/2" = 1'-0"



Revision	1 2	REV 1 PC comments 071723 REV 2 PC comments 101623 REV 3 PC comments 010224
<div>Adolph S. Rosekrans LICENSED ARCHITECT No. C-3884 12-31-25 STATE OF CALIFORNIA</div>		
Architect	Adolph S. Rosekrans, Inc 980 Runnymede Road Woodside, CA 94062 650.851.7201 Fax 650.851.7202 rosekrans@pacbell.net	
<b>WALL SECTION DETAILS</b>		
<b>TAUBE FAMILY CARRIAGE HOUSE ADDITION San Mateo County History Museum MUSEUM ADDITION</b> San Mateo County Historical Association 2200 Broadway Redwood City, CA 94063 APN: 052-367-010		
Date	12-20-22	
Scale U.O.N.	1/2" = 1'-0" U.O.N.	
Job	1702	
<b>A4.30</b>		
Sheet		