


NOTE:
SEE ALSO MECHANICAL, ELECTRICAL
AND FIRE SPRINKLER DRAWINGS.

DOOR SCHEDULE						
MARK	WXH	MATERIAL		FINISH	HDWR	COMMENT
		DOOR	FRAME			
209	EXISTING	-	-	GYP. BD.	-	GYP. BD. CASSED OPENING - EXISTING, REMOVE DOOR PROVIDE NEW GYP. BD. FINISH
211	36X84	METAL	METAL	PAINT	8A	VERIFY & REUSE (E)FRAME IF POSSIBLE
212	36X84	EXISTING			2	EXISTING EXIT DOOR TO REMAIN

NOTE:
VERIFY RATING LABEL & HARDWARE AND CONDITION OF EXISTING DOOR 212. CONTACT ARCHITECT IF DOOR IS DAMAGED OR HARDWARE CANNOT BE REUSED OR REPLACED.
DOOR 210 IS REMOVED FROM THE SCOPE OF WORK.

② PROPOSED PALEONTOLOGY FLOOR PLAN

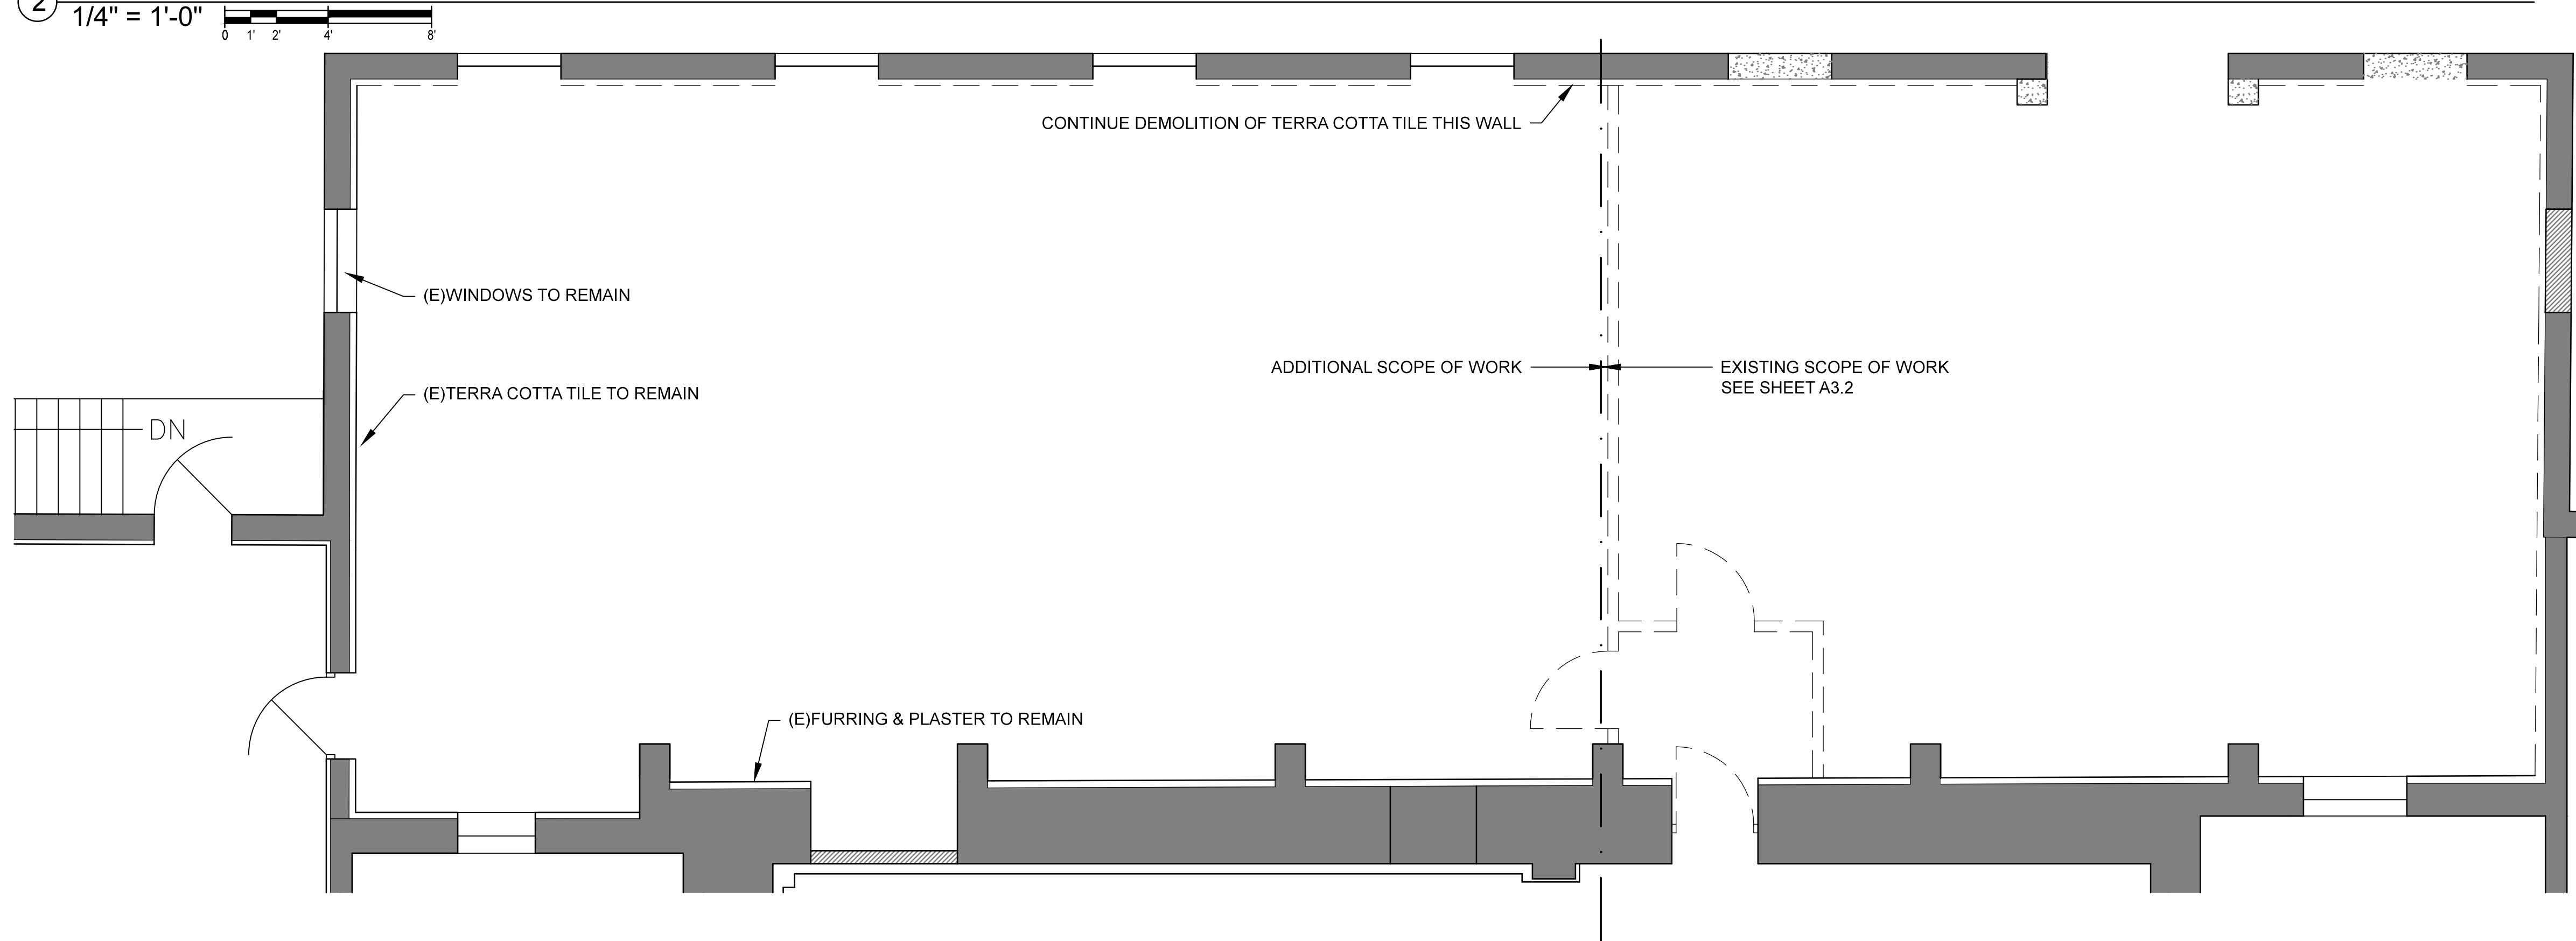


① DEMOLITION FLOOR PLAN

1/4" = 1'-0" 0 1' 2' 4' 8'



Revision	
1	REV 1 PC comments 071723
2	REV 2 PC comments 101623
3	REV 3 PC comments 010224
4	RFI C70 102424
5	OWNER CHANGE 11-11-24

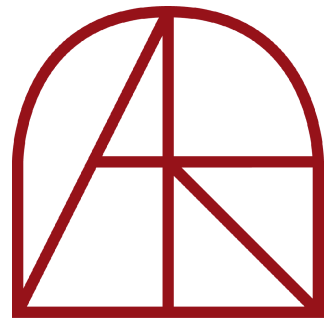

Architect
Adolph S. Rosekrans, Inc.
980 Runnymede Road
Woodside, CA 94062
650.851.7201
Fax 650.851.7202
rosekrans@pacbell.net

**ADDITIONAL WORK:
PALEONTOLOGY
GALLERY FLOOR PLAN
ANNEX**

TAUBE FAMILY CARRIAGE HOUSE ADDITION
San Mateo County History Museum
PHASE 4 MUSEUM ADDITION
San Mateo County Historical Association
2200 Broadway Redwood City, CA 94063
APN: 052-367-010

Date 12-20-22

Scale U.O.N.
1/4" = 1'-0"

Job 1702

A3.2.2

Sheet