

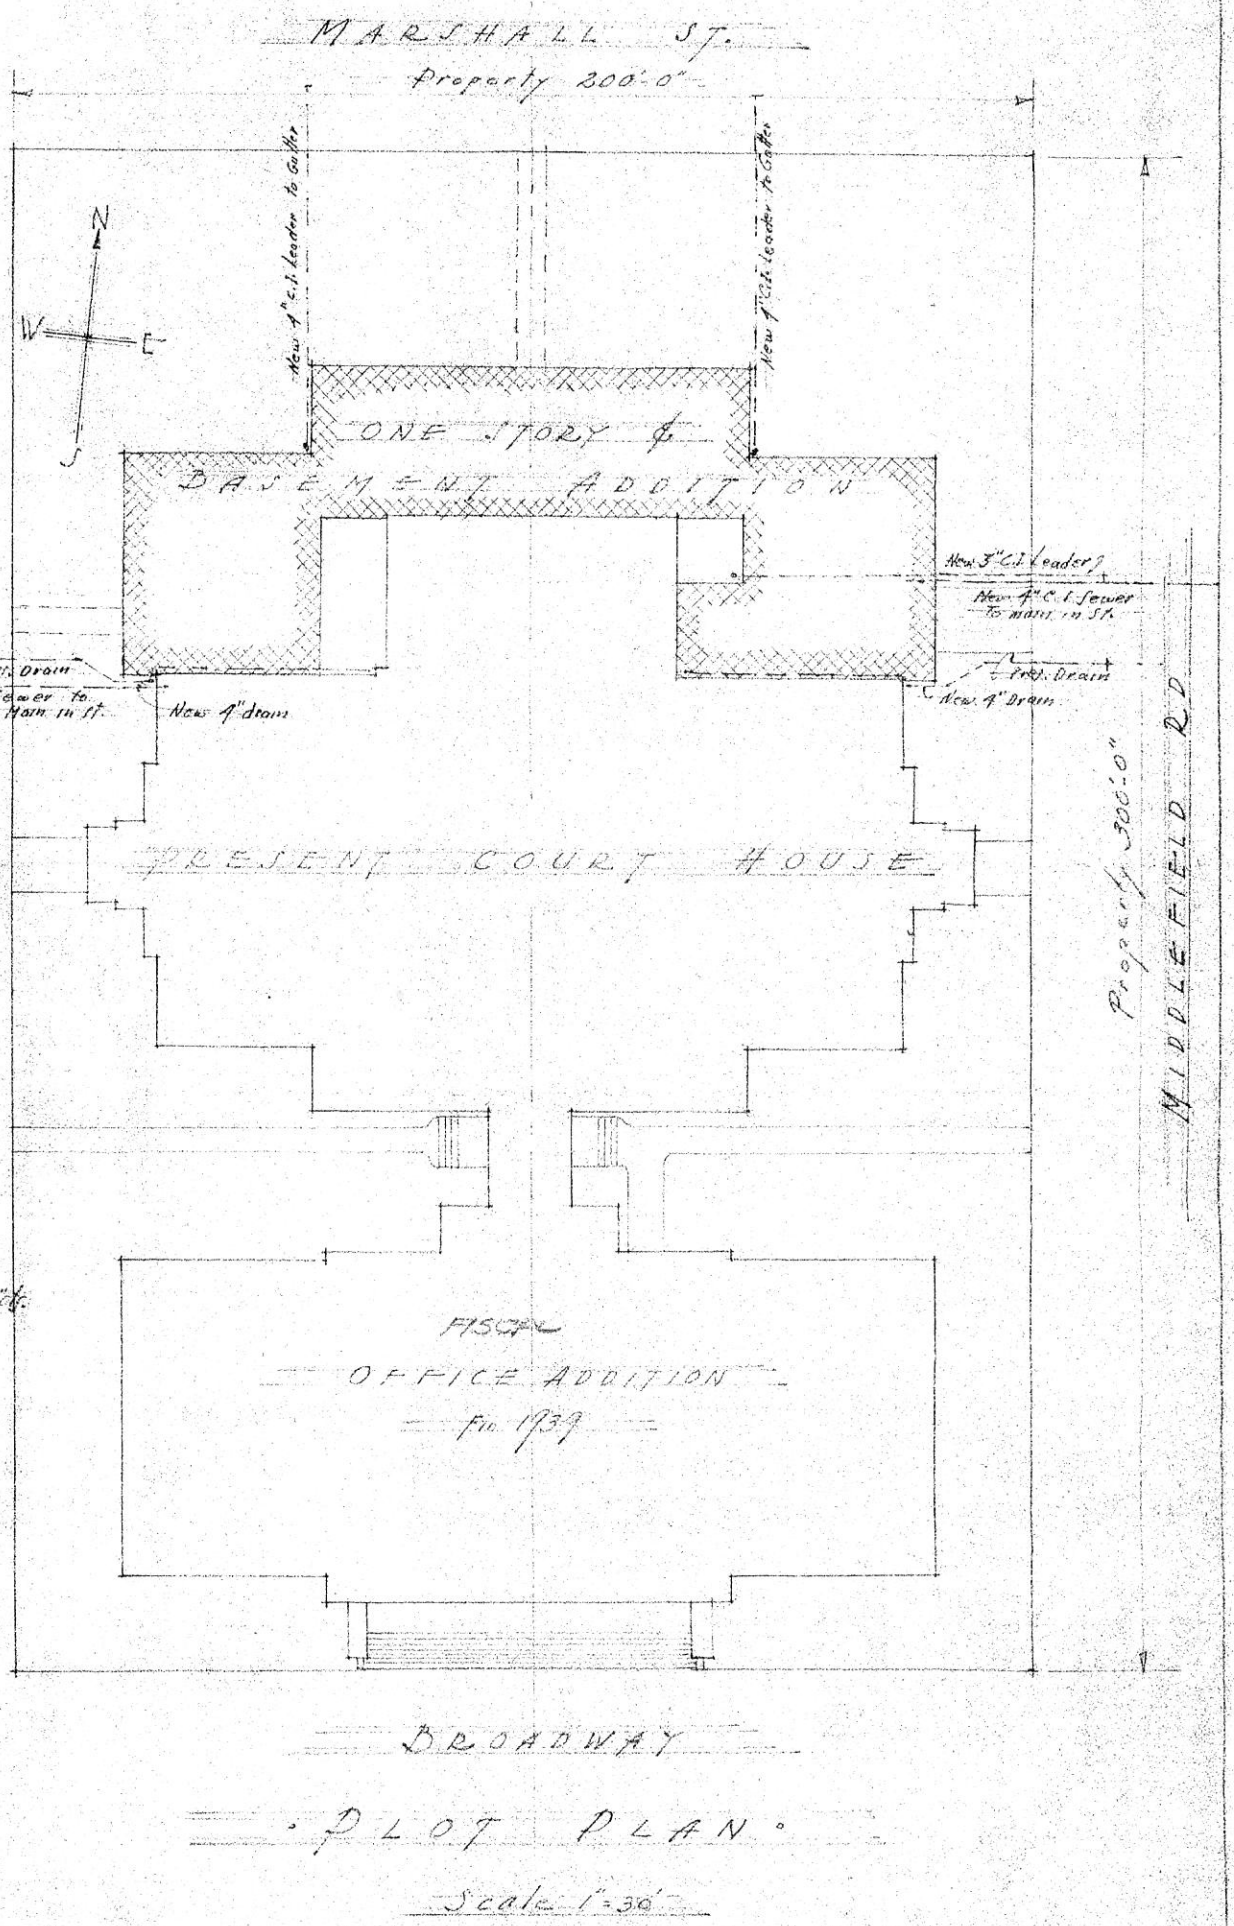


SCHEDULE OF INTERIOR FINISHES

FLOOR	NAME OF ROOM	FLOOR FINISH	BASE	WAINSCOT	WALL FINISH	CEILING FINISH	CEIL. HT.	FLOOR ELEV.	REMARKS
BASEMENT	PASSAGE & STORAGE	Concrete	—	—	Bondex on Concrete	Bondex on Concrete	9'-11 1/4" to slab	Datum	Ramp at Entrance to have aluminum aggregate in taping. Present door to Basement to be enlarged & Ramps to present Basement removed. New concrete floor.
	STAIR	"	Wood 5" x 10" Stringer	Painted with Stripes	ML&P painted	—	—	—	Steel stair & platforms. Metal rail.
	REGISTRAR or VOTERS	"	—	—	Bondex on Concrete	Bondex on Concrete	9'-11 1/4" to slab	Datum	W&B Partition. Change one of present windows to door.
	LAVATORY	"	Wood	Painted with Stripes	ML&P painted	—	8'-11 1/4" + 1'-0"	—	Joint partition of Wood.
FIRST	COUNTY CLERK-PUBLIC SPACE	—	—	—	—	—	—	—	Cut openings into Work Room. Repair plaster & repaint.
	WORK ROOM	Concrete	Wood	Painted with Stripes	ML&P painted	Beams plastered & painted. Plaster covered with Bondex	15'-5" to 10'-5 1/4"	—	Walls of present building to be finished, ML&P.
	VAULT	"	—	—	Cement Plaster painted	Bondex on Concrete	15'-3 1/2" to 5'-0"	—	2" F.C. Lining on walls. Vault Door.
	RECORDER VAULT	"	—	—	—	—	—	—	—
	COPYING ROOM	"	Wood	Painted with Stripes	ML&P painted	Beams plastered & painted. Plaster covered with Bondex	15'-5" to 10'-5 1/4"	—	Walls of present building to be finished, ML&P.
	CHECKING ROOM	Repair Unknown	Use Present Base	"	Painted	Present Ceiling Painted	—	—	New Wall Partition 7'-2" high. Remove large window & close portion of opening. Install new door & transoms.
	PUBLIC SPACE	"	Use Present Base	"	Paint new ML&P partition & present walls	—	—	—	Remove present partition between Public Space & present Copy Room & erect new ML&P partition. Remove window & change to door with transoms.
	LAVATORY	"	Wood	"	Painted	—	—	—	New ML&P partition. Joint partition of Wood.

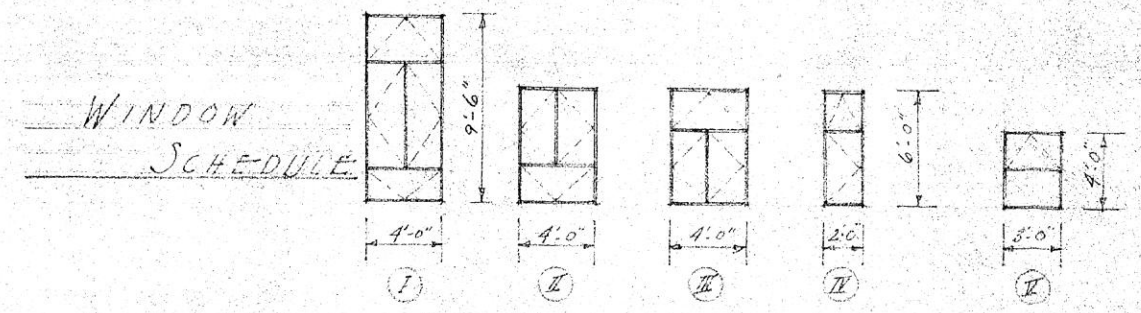

NO. OF SHEET	TITLE OF SHEET
1	1. PLOT PLAN, SCHEDULE OF INTERIOR FINISHES, ETC.
2	2. BASEMENT FLOOR PLAN
3	3. FIRST FLOOR PLAN
4	4. ROOF PLAN
5	5. SECTIONS, ELEVATIONS, DETAILS
51	51. FOUNDATION PLAN
52	52. FIRST FLOOR FRAMING PLAN
53	53. SECOND FLOOR FRAMING PLAN
54	54. BEAM SCHEDULE AND DETAILS
55	55. DETAILS
E1	E1. BASEMENT FLOOR PLAN
E2	E2. FIRST FLOOR PLAN
A1	A1. BASEMENT FLOOR PLAN
A2	A2. FIRST FLOOR PLAN

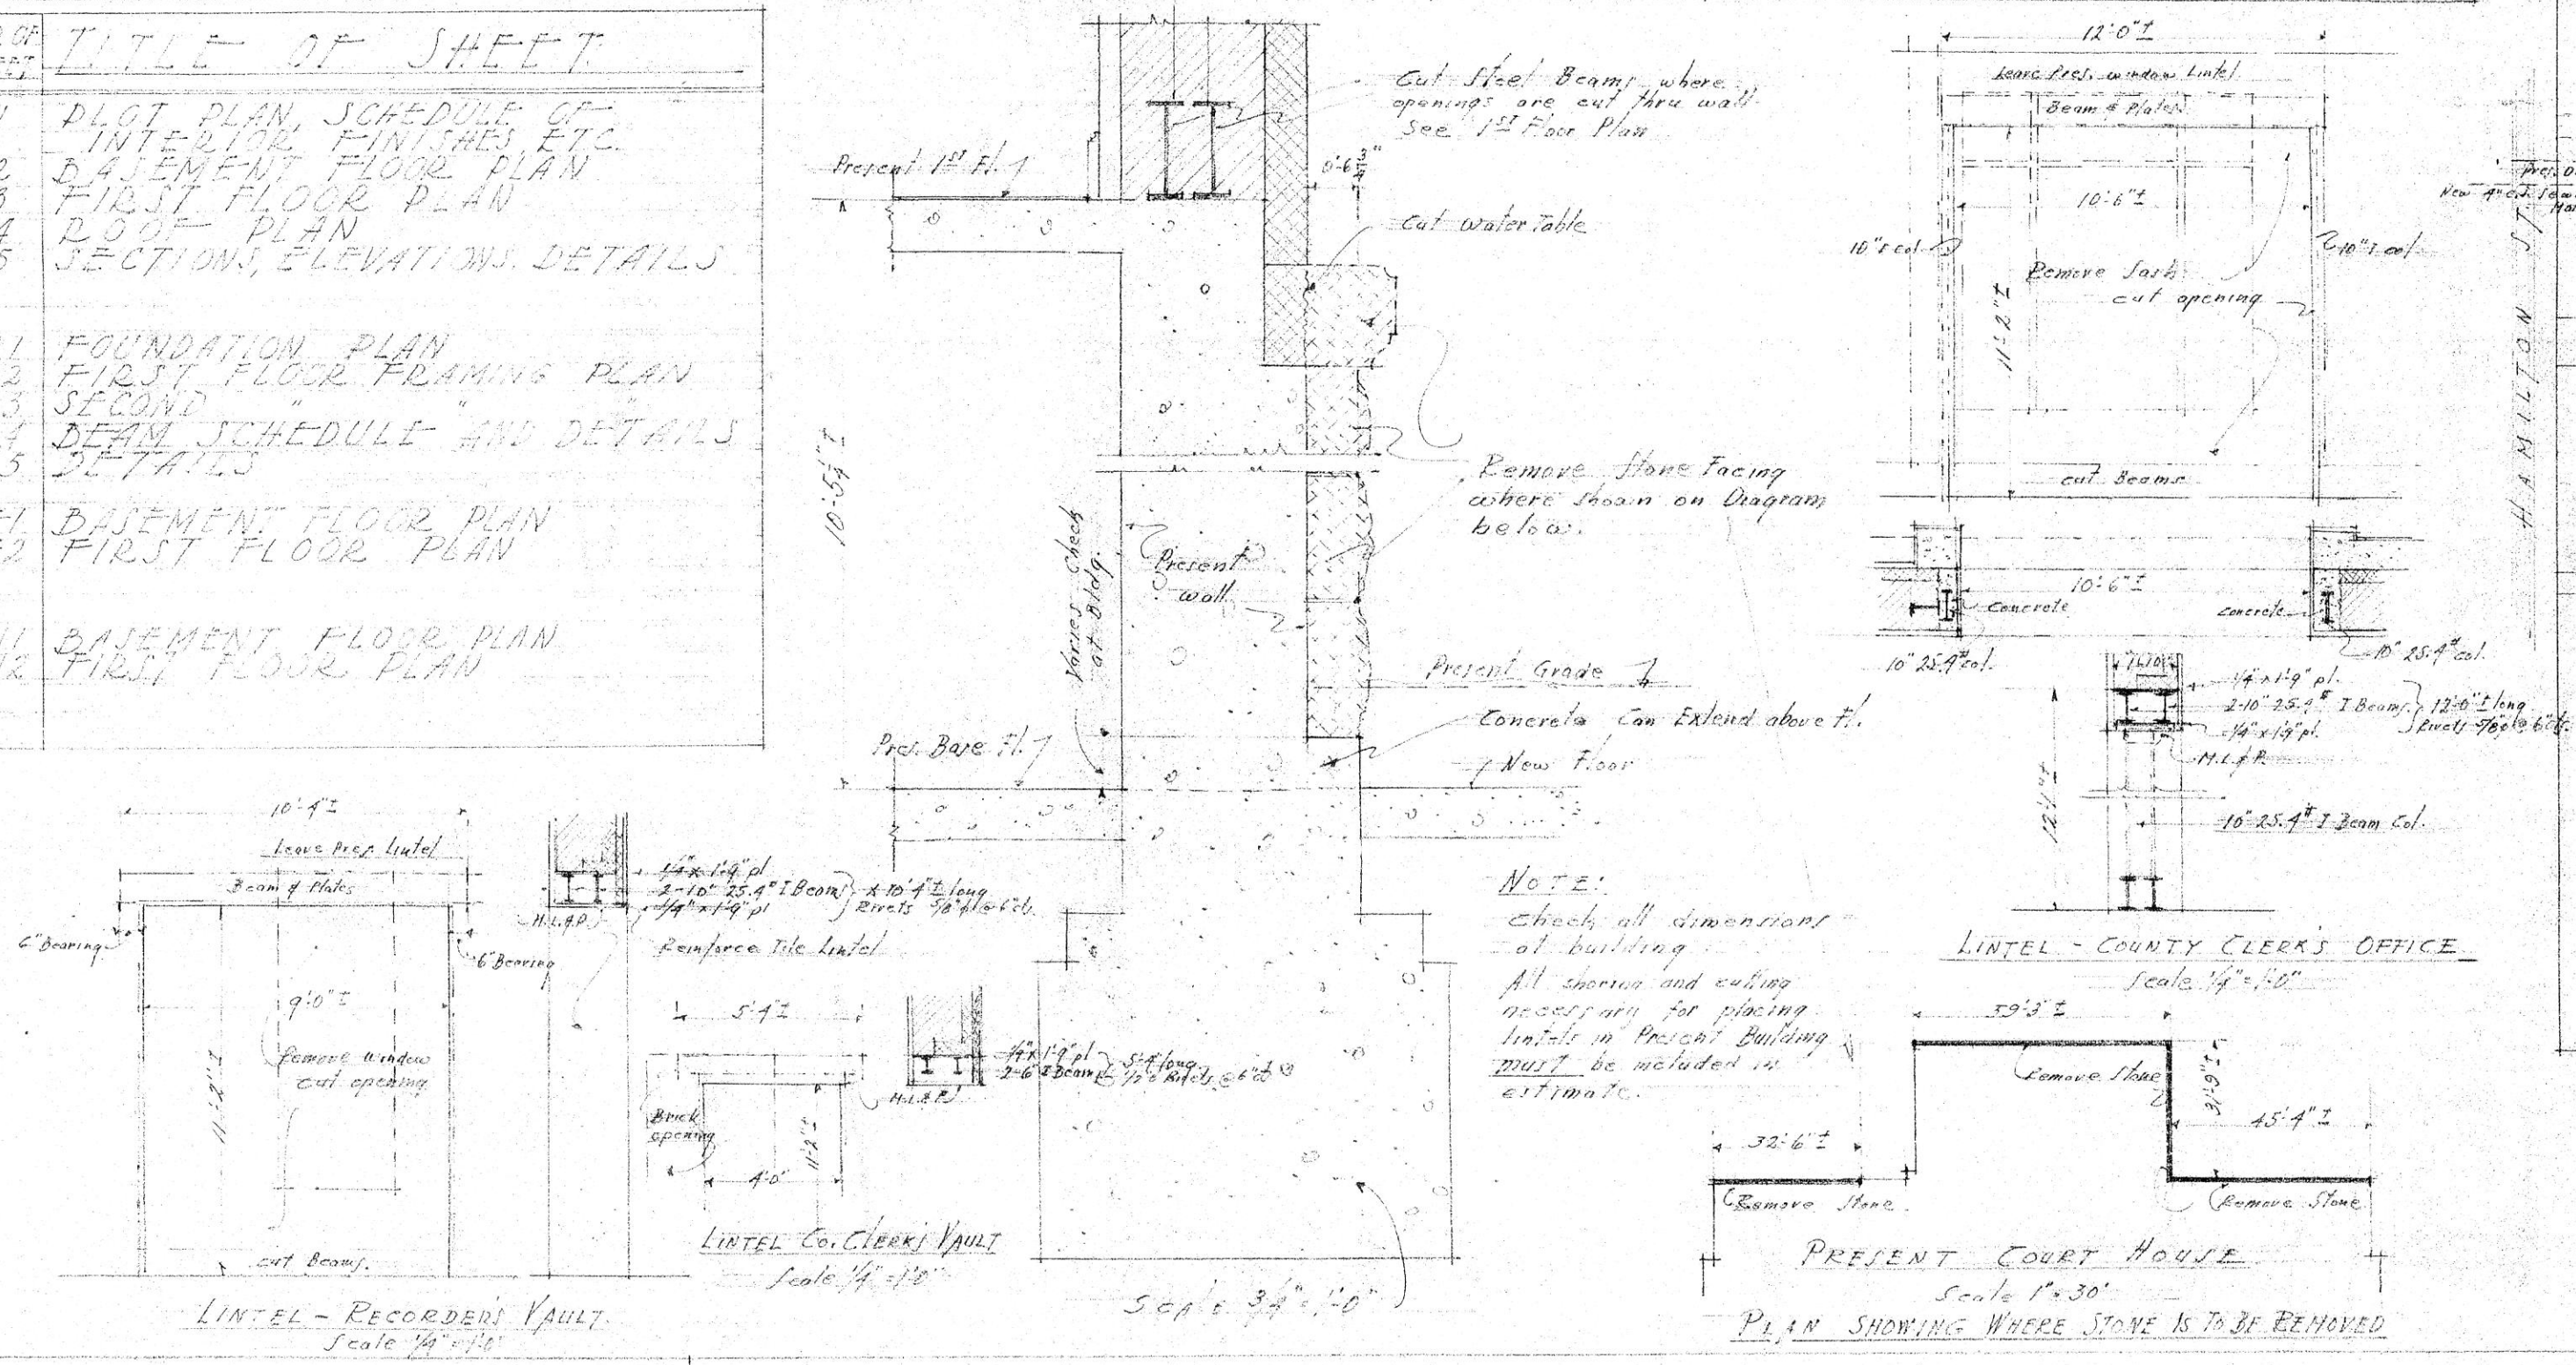

ONE STORY & BASEMENT ADDITION
SAN MATEO COUNTY COURT HOUSE
REDWOOD CITY CALIFORNIA

PLOT PLAN SCHEDULE OF INTERIOR FINISHES, ETC

DESIGN	OGN - RKA	WILL H. TOEDUE, ARCHITECT	SHEET No.
TRACED	OGN - RKA	14 NEW MONTGOMERY ST.	(1)
CHECKED	W.H.T.	SAN FRANCISCO DOUGLAS OBRIEN	DATE 10-29-40
APPROVED	W.H.T.		REPLACES