

JOB COPY
TO REMAIN ON
SITE AT ALL TIMES

APPROVED FOR ISSUANCE

This review does not authorize violation
of State or County building laws.

Apr 10 2024

By: jbernadez

on behalf of
SAN MATEO CO. BLDG. INSP. DIV.

SHEET NOTES:

1. VERIFY ALL FIELD CONDITIONS
2. PROTECT EXISTING ELECTRICAL CIRCUITS AND OTHER SYSTEMS. SYSTEMS MAY SERVE AREAS AT UPPER FLOORS.
3. NEW FURRING WHERE NOTED ON PLAN: 2X4 P.T.D.F. OR METAL STUD @ 16" o.c. WITH $\frac{5}{8}$ " TYPE X GYP. BD. - PAINT.
4. EXTEND EXISTING SECURITY & FIRE ALARM TO THIS AREA.
5. EXTEND FIRE PROTECTION TO THIS AREA.
6. SEAL & PAINT FLOOR - EPOXY GARAGE FLOOR PAINT OR SIMILAR.
7. NEW STAIR RAIL - PROVIDE 2 NEW - 2"Ø T.S. STEEL; FLOOR MOUNT. NO GUARD REQUIRED (<30" RISE). SERVICE ENTRANCE ONLY FOR LOADING. NOT AN ACCESSIBLE ENTRY OR EGRESS DOOR.
8. REMOVE METAL SASH & GLASS. EMBEDDED MTL. FRAME TO REMAIN.
9. FILL OPENING WITH BATT INSULATION OR SPRAY FOAM INSULATION.
10. FIRE EXTINGUISHER: ORDINARY HAZARD 2-A
11. SEE ALSO MECHANICAL, ELECTRICAL AND FIRE PROTECTION DRAWINGS.
- 11.1. ALL ELECTRICAL RECEPTACLES AND LIGHTING TO BE SURFACE MOUNTED.

REVIEWED FOR CODE COMPLIANCE

March 27 2024


By: *Adolph S. Rosekrans*
CSG Consultants

Revision

REV 1 PC comments 071723

REV 2 PC comments 101623

REV 3 PC comments 010224

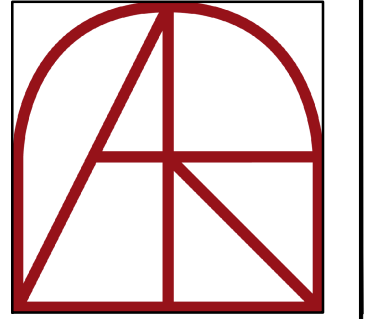

Architect

Adolph S. Rosekrans, Inc.
980 Runnymede Road
Woodside, CA 94062

650.851.7201
Fax 650.851.7202
rosekrans@pacbell.net

GROUND FLOOR PLAN

COLLECTIONS STORAGE AT ANNEX
San Mateo County History Museum

San Mateo County Historical Association
2200 Broadway Redwood City, CA 94063

Date 12-20-2022

Scale U.O.N.
1/4" = 1'-0"

Job 1702


A3.1

Sheet

- SHEET NOTES:
1. SEE MECHANICAL, ELECTRICAL, PLUMBING, STRUCTURAL DRAWINGS ALSO.
 2. FIRE EXTINGUISHERS:
 - 2.1. CLASS A (ORDINARY HAZARD) RATING 2-A


1 ANNEX GROUND FLOOR ENLARGED FLOOR PLAN - COLLECTIONS

1/4" = 1'-0"

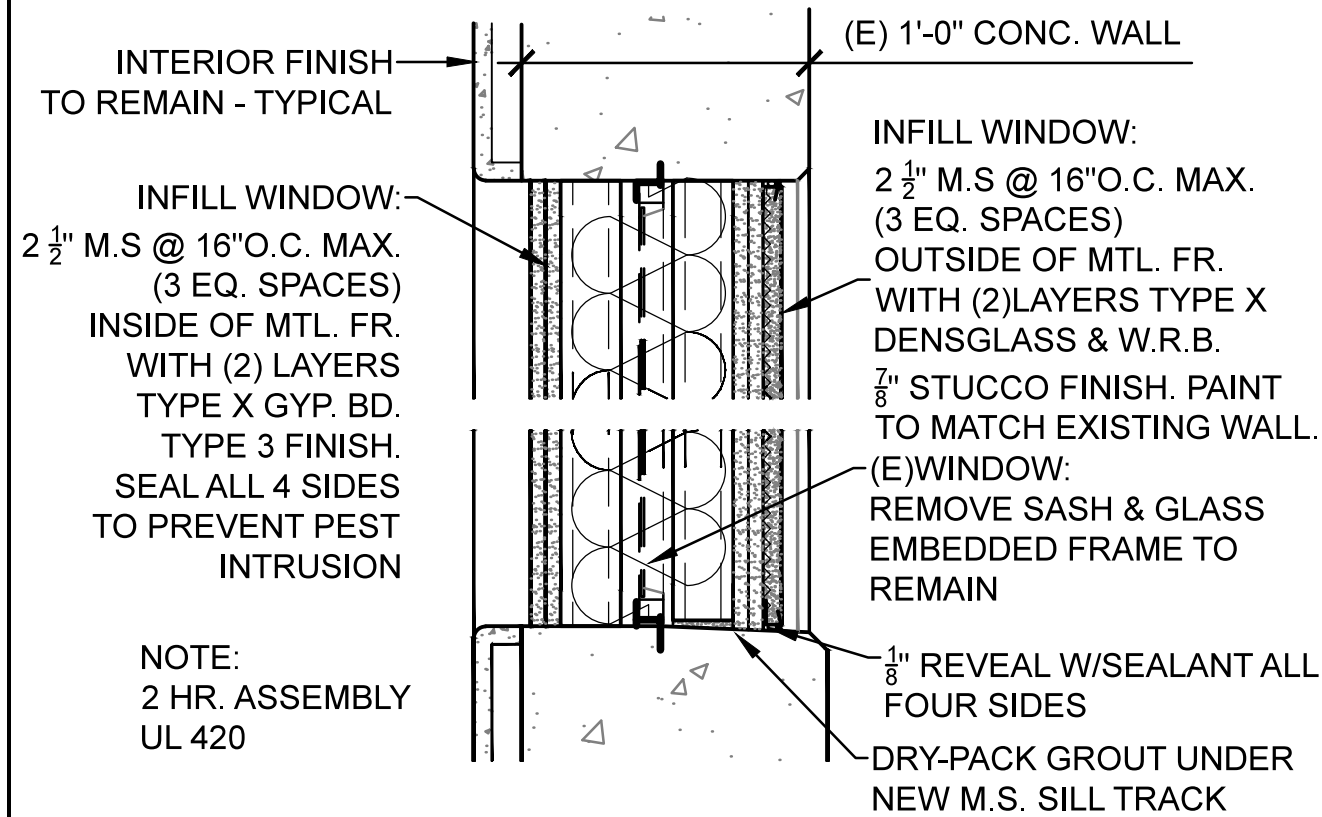

3 WINDOW INFILL DETAIL


1 1/2" = 1'-0"

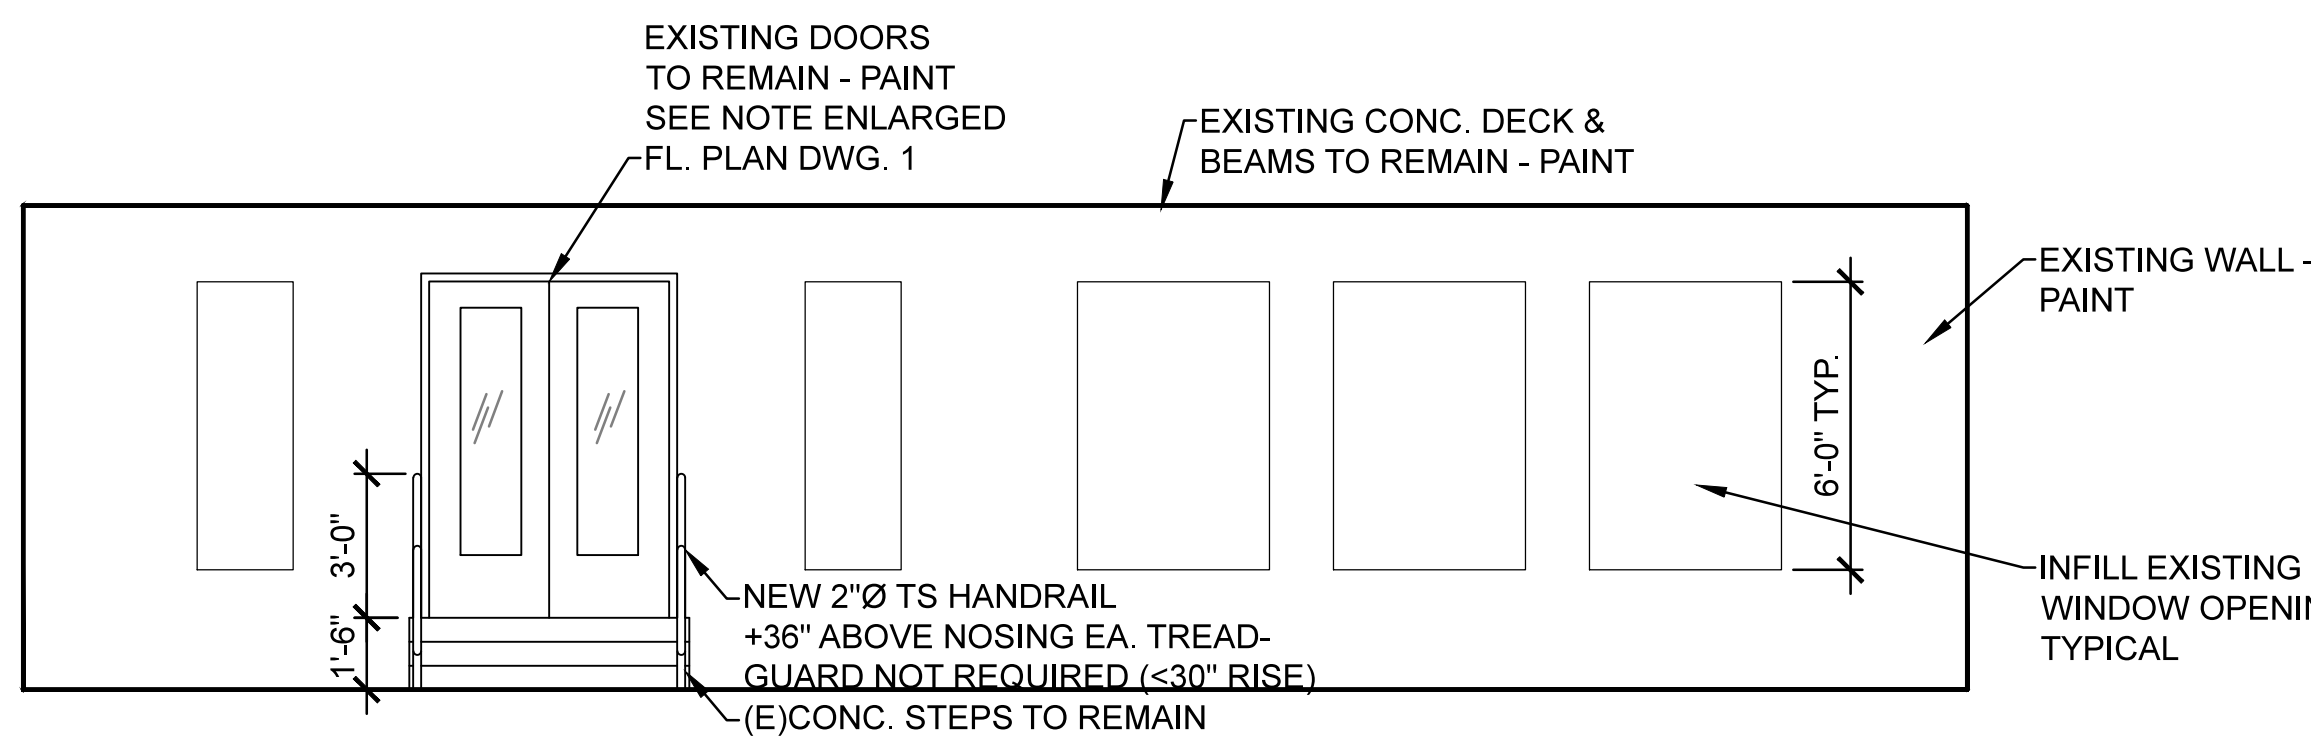

2 ANNEX GROUND FLOOR TYPICAL INTERIOR ELEVATION

1/4" = 1'-0"

SEE ALL INTERIOR ELEVATIONS SHEET A8.6

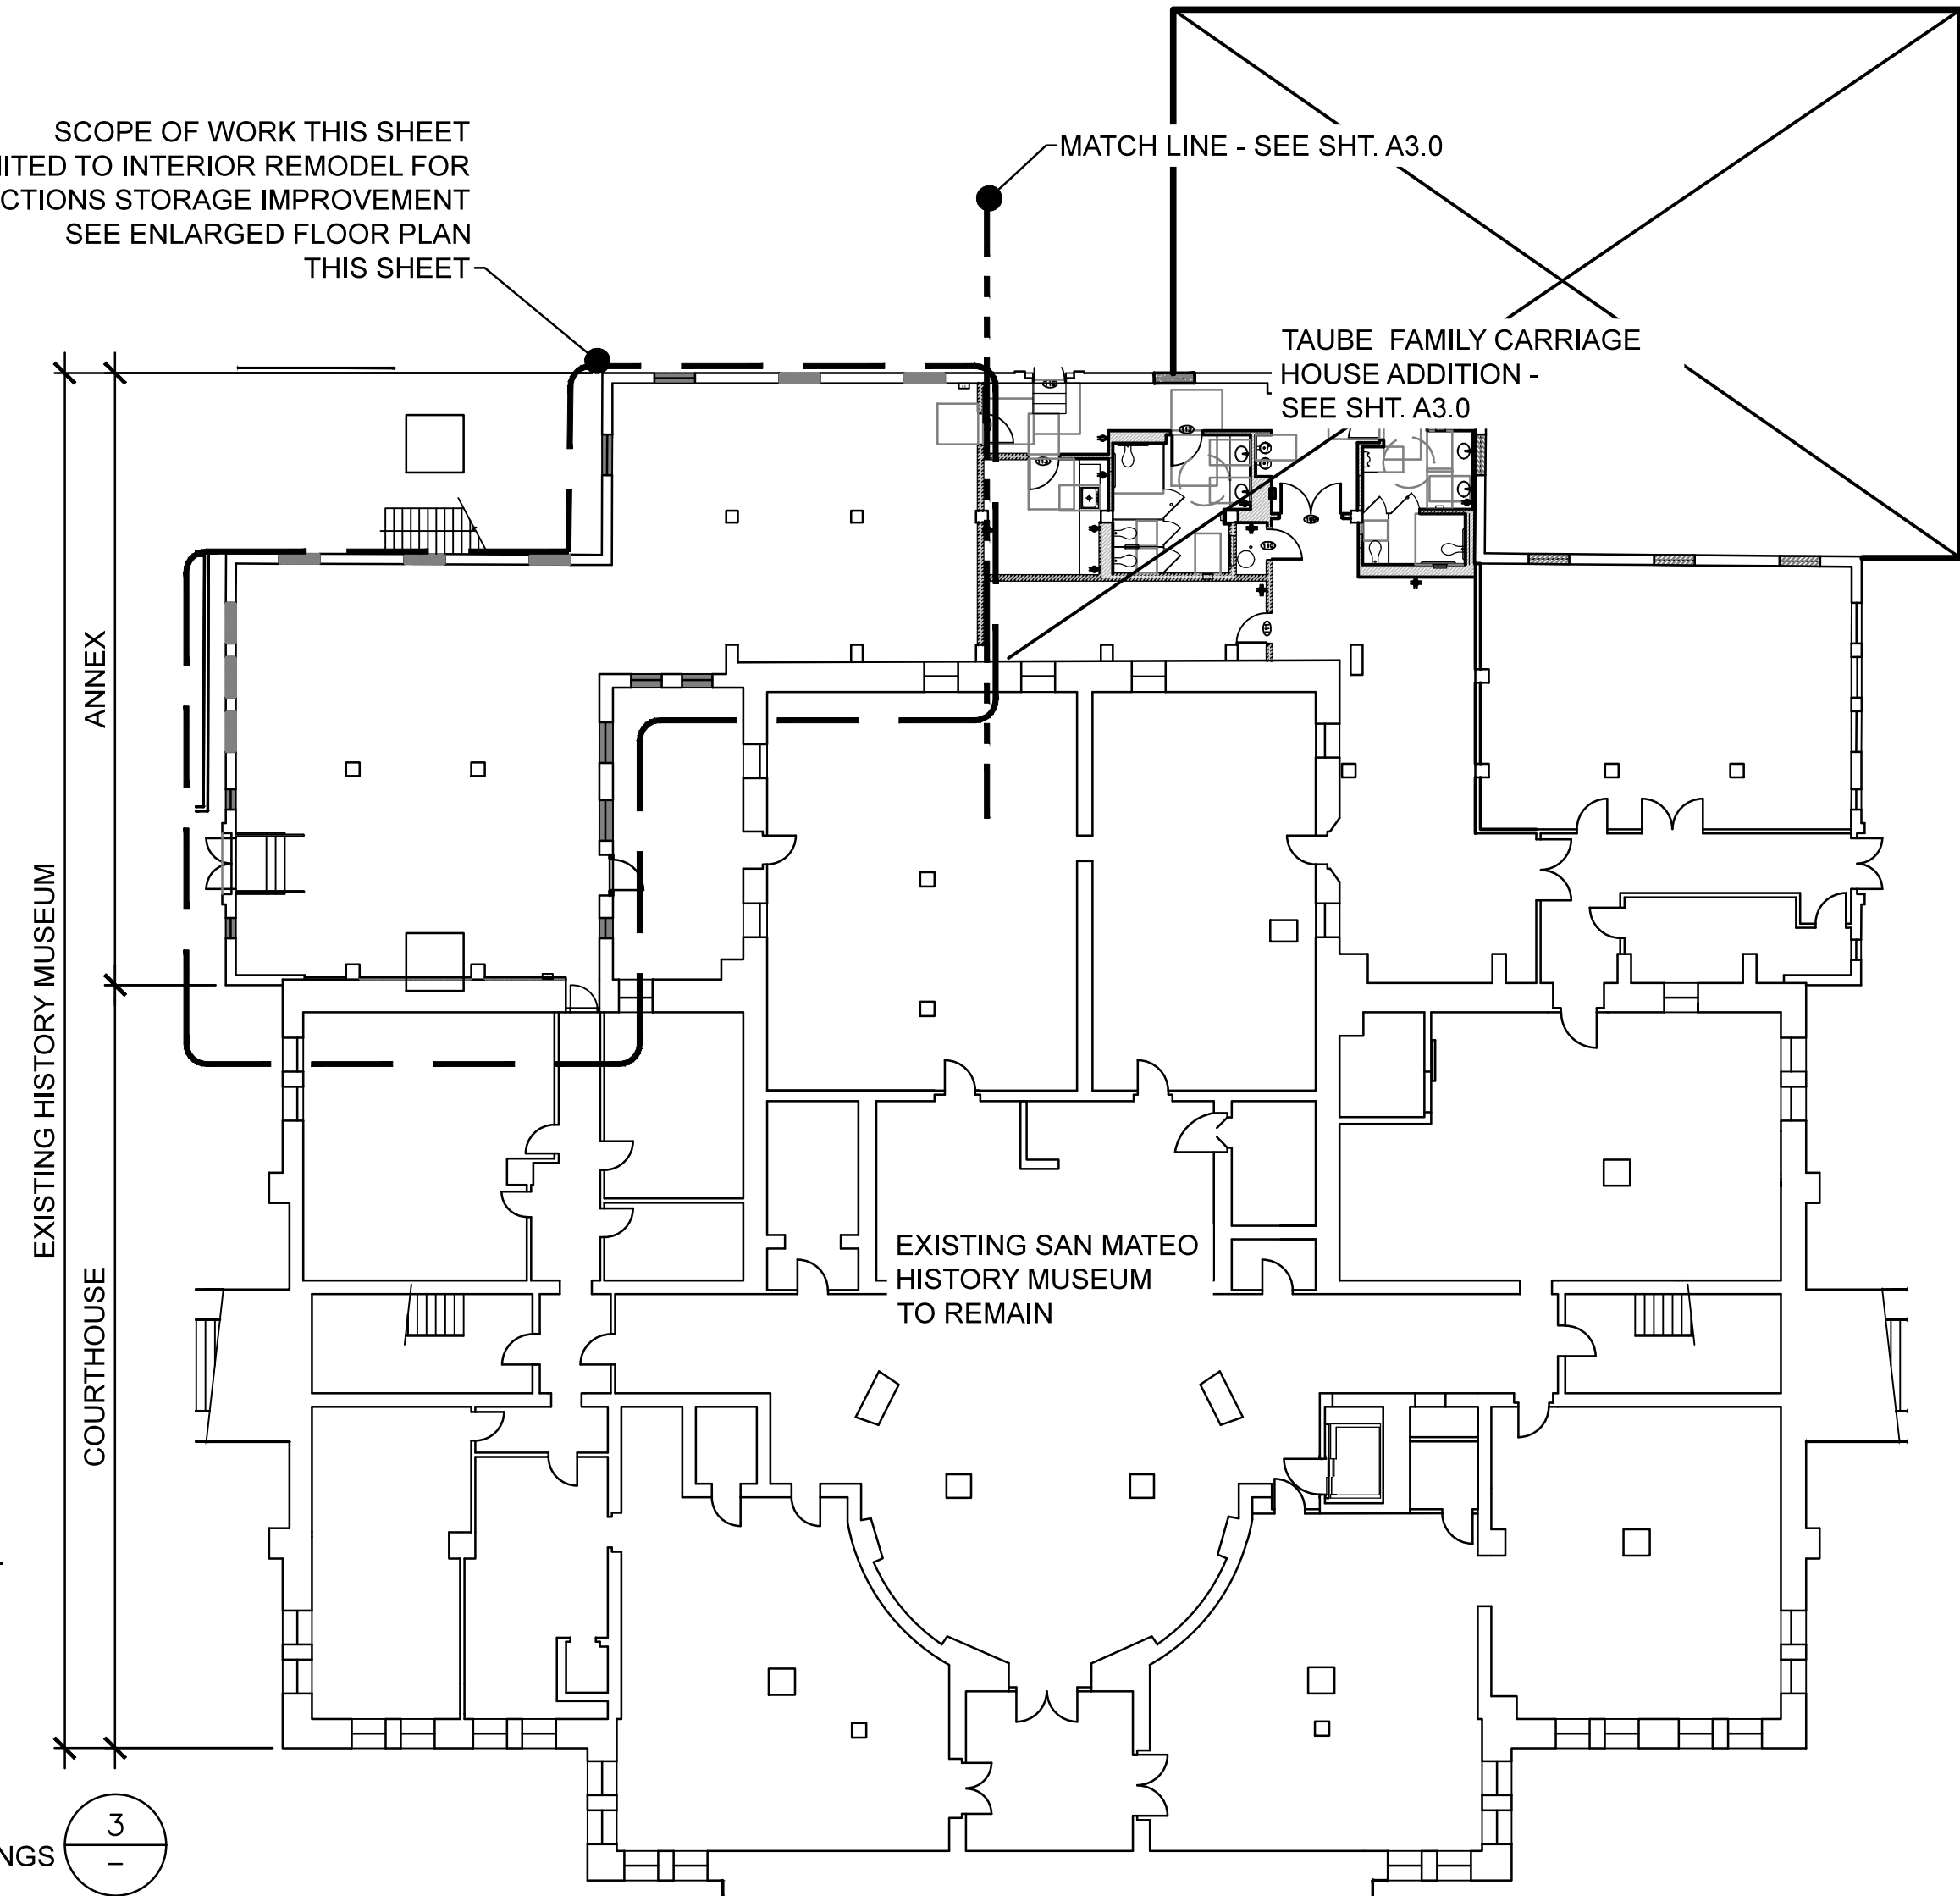

KEY PLAN

