



1. THE ADDRESS FOR THE ADDITION SHALL BE DESIGNATED BY THE JURISDICTION. CURRENT MUSEUM ADDRESS IS 2200 BROADWAY - MAIN ENTRANCE IS ON BROADWAY AND SHALL REMAIN ON BROADWAY.
- 1.1. ADDRESS CHANGES TO THE ADDITION SHALL BE CORRECTED TO BE AROUND AND BE ARABIC OR ALPHABETICAL LETTERS. NUMBERS SHALL NOT BE SPELLED OUT.
- 1.2. EACH CHARACTER SHALL BE 4" HIGH MIN. & 3/8" MIN. STROKE WIDTH.
2. THE ADDRESS SHALL BE PROVIDED OVER THE ADDITION ENTRANCE AS NOTED ABOVE AND AS REQUIRED BY THE FIRE DEPARTMENT.
3. ADDRESS SHALL BE ILLUMINATED. PROVIDE LIGHT OVER NUMBERS OR BACK LIT NUMBERS.
4. ALL ARCHITECTURAL FOAM SHAPES & THERMAL EXTERIOR RIGID INSULATION SHALL COMPLY WITH THE FIRE RESISTANCE REQUIREMENTS PER THE 2019 CBC 2603:
- 4.1. FLAME SPREAD INDEX ≤ 75 AS TESTED PER ASTM E84
- 4.2. SMOKE DEVELOPED INDEX ≤ 450 TESTED PER ASTM E84
- 4.3. MEETS FIRE RESISTANCE OF THE WALL ASSEMBLY AS TESTED PER ASTM E119.


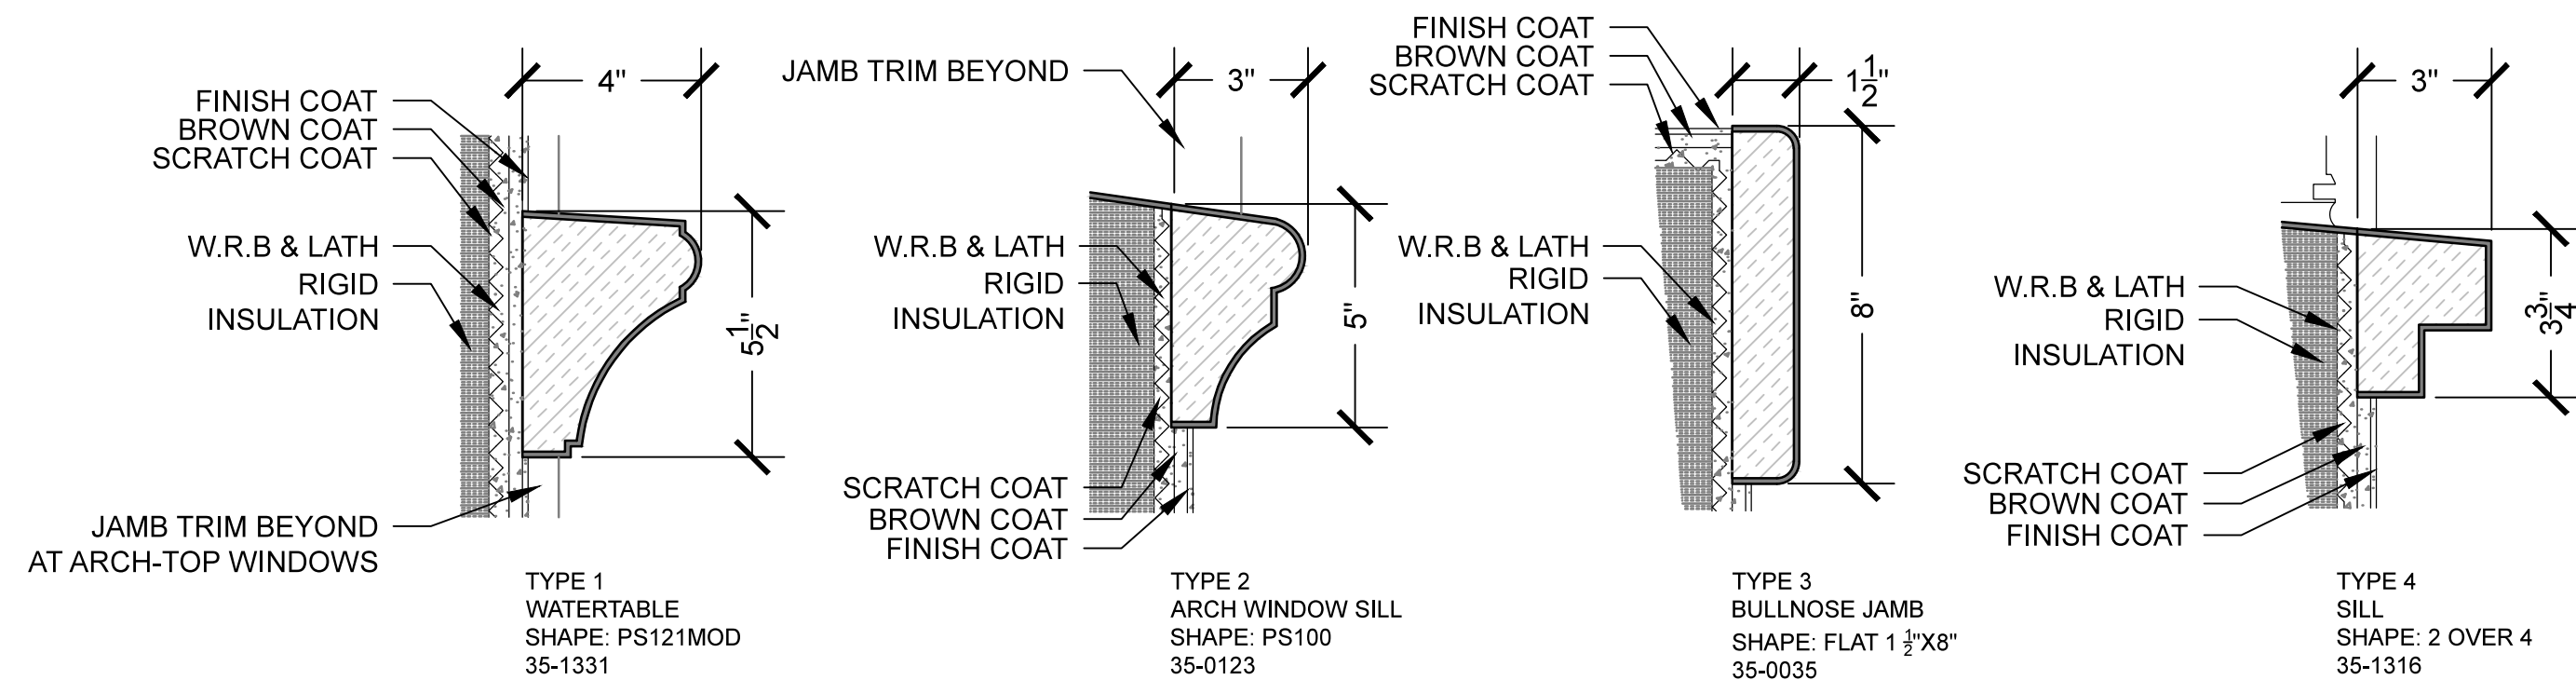


NOTE:
ALL SHAPES BY SUPERIOR STUCCO SUPPLY 1601 LITTLE ORCHARD STREET, STE. E, SAN JOSE,
CA 95110
PHONE: 408-292-0454

2 STUCCO ARCHITECTURAL FOAM SHAPES

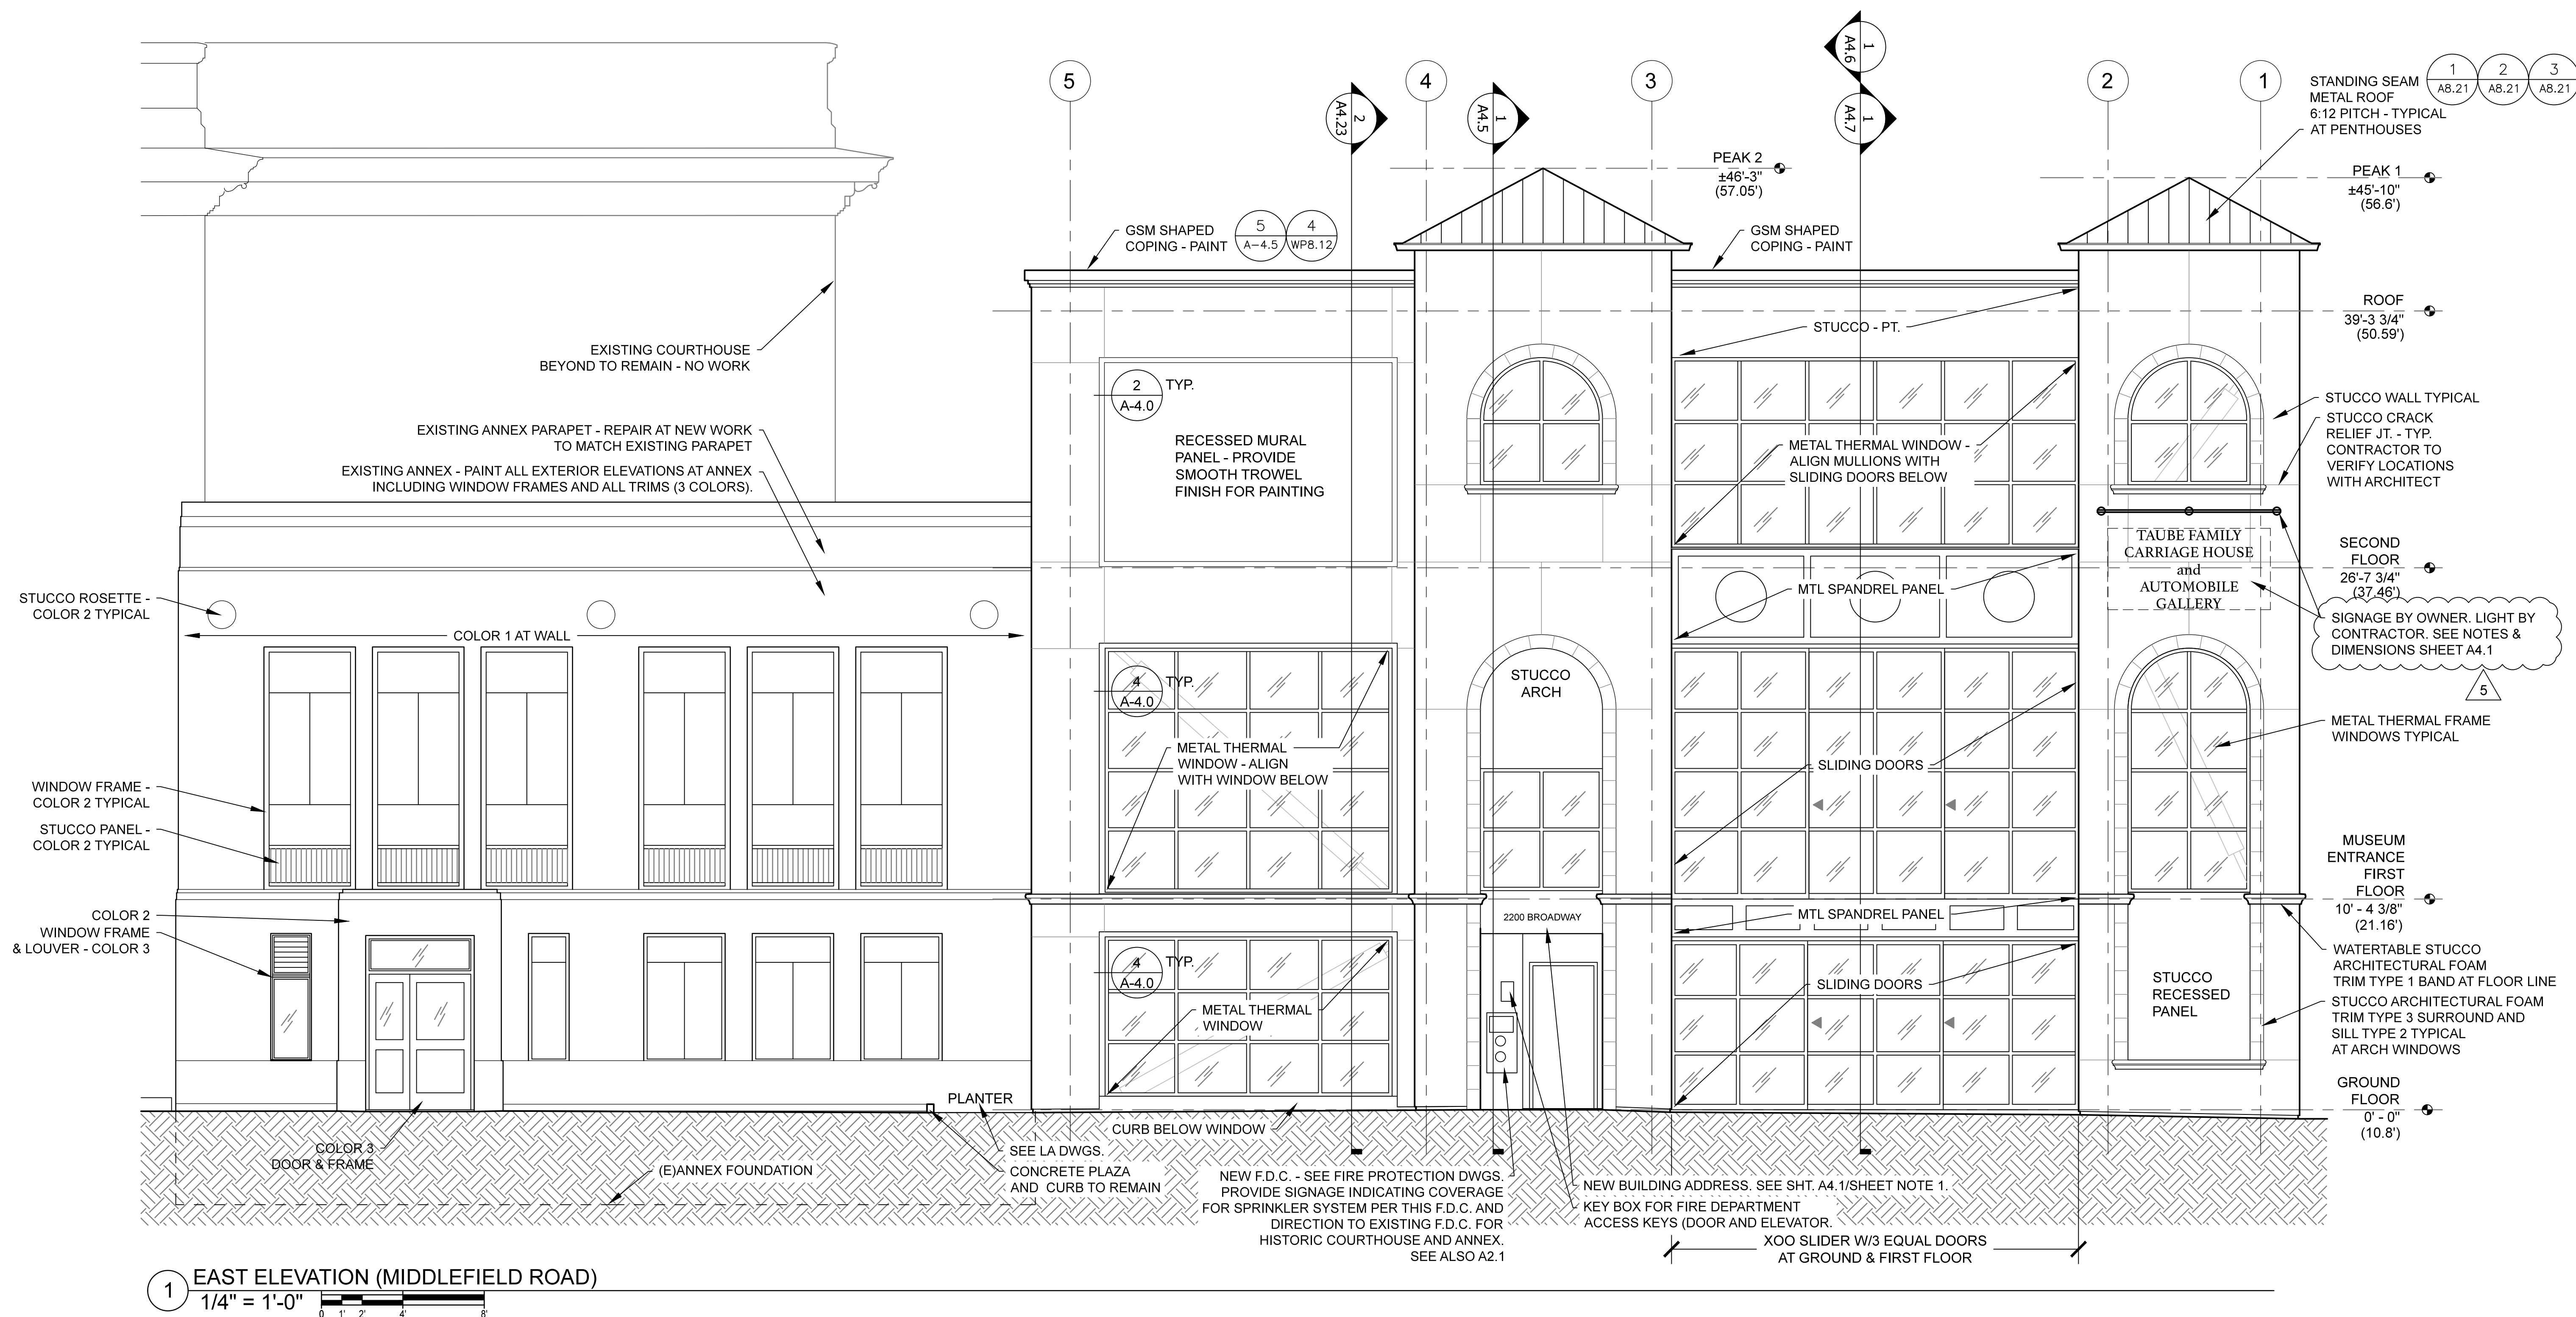

Revision
REV 1 PCcomments 071723
REV 2 PCcomments 101623
REV 3 PCcomments 010224
CLARIFICATION 041024
SIGNAGE 101424

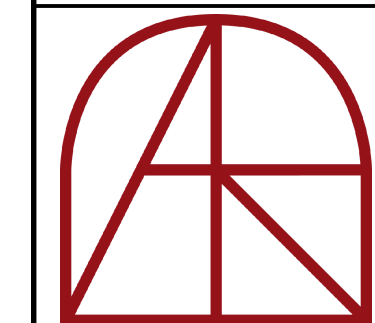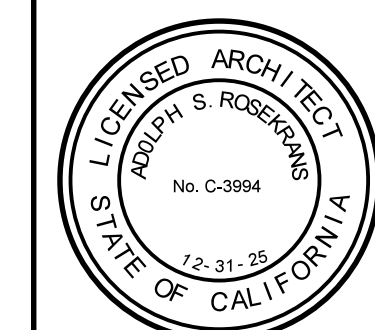

Architect

Adolph S. Rosekrans, Inc
980 Runnymede Road
Woodside, CA 94062

650.851.7201
Fax 650.851.7202
rosekrans@pacbell.net

EAST ELEVATION

TAUBE FAMILY CARRIAGE HOUSE
San Mateo County History Museum
MUSEUM ADDITION
San Mateo County Historical Association
22200 Broadway Redwood City, CA 94063

Date	12-20-22
Scale U.O.N.	$\frac{1}{4}'' = 1'-0''$ U.O.N.
Job	1702

A4.2