

1

2

3

5

Revision

REV 1 PC comments 071723

REV 2 PC comments2 101623

REV 3 PC comments3 010224

CLARIFICATIONS 041024

LICENSED ARCHITECT

ADOLPH S. ROSEKRANS

No. C-3994

12-31-25

STATE OF CALIFORNIA

Architect

Adolph S. Rosekrans, Inc

980 Runnymede Road

Woodside, CA 94062

650.851.7201

Fax 650.851.7202

rosekrans@pacbell.net

GALLERY SECTION

TAUBE FAMILY CARRIAGE HOUSE ADDITION

San Mateo County History Museum

MUSEUM ADDITION

San Mateo County Historical Association

2200 Broadway Redwood City, CA 94063

APN: 052-367-010

Date

12-20-2022

Scale U.O.N.


$\frac{1}{4}" = 1' - 0"$ U.O.N.

Job

1702

A4.6

Sheet

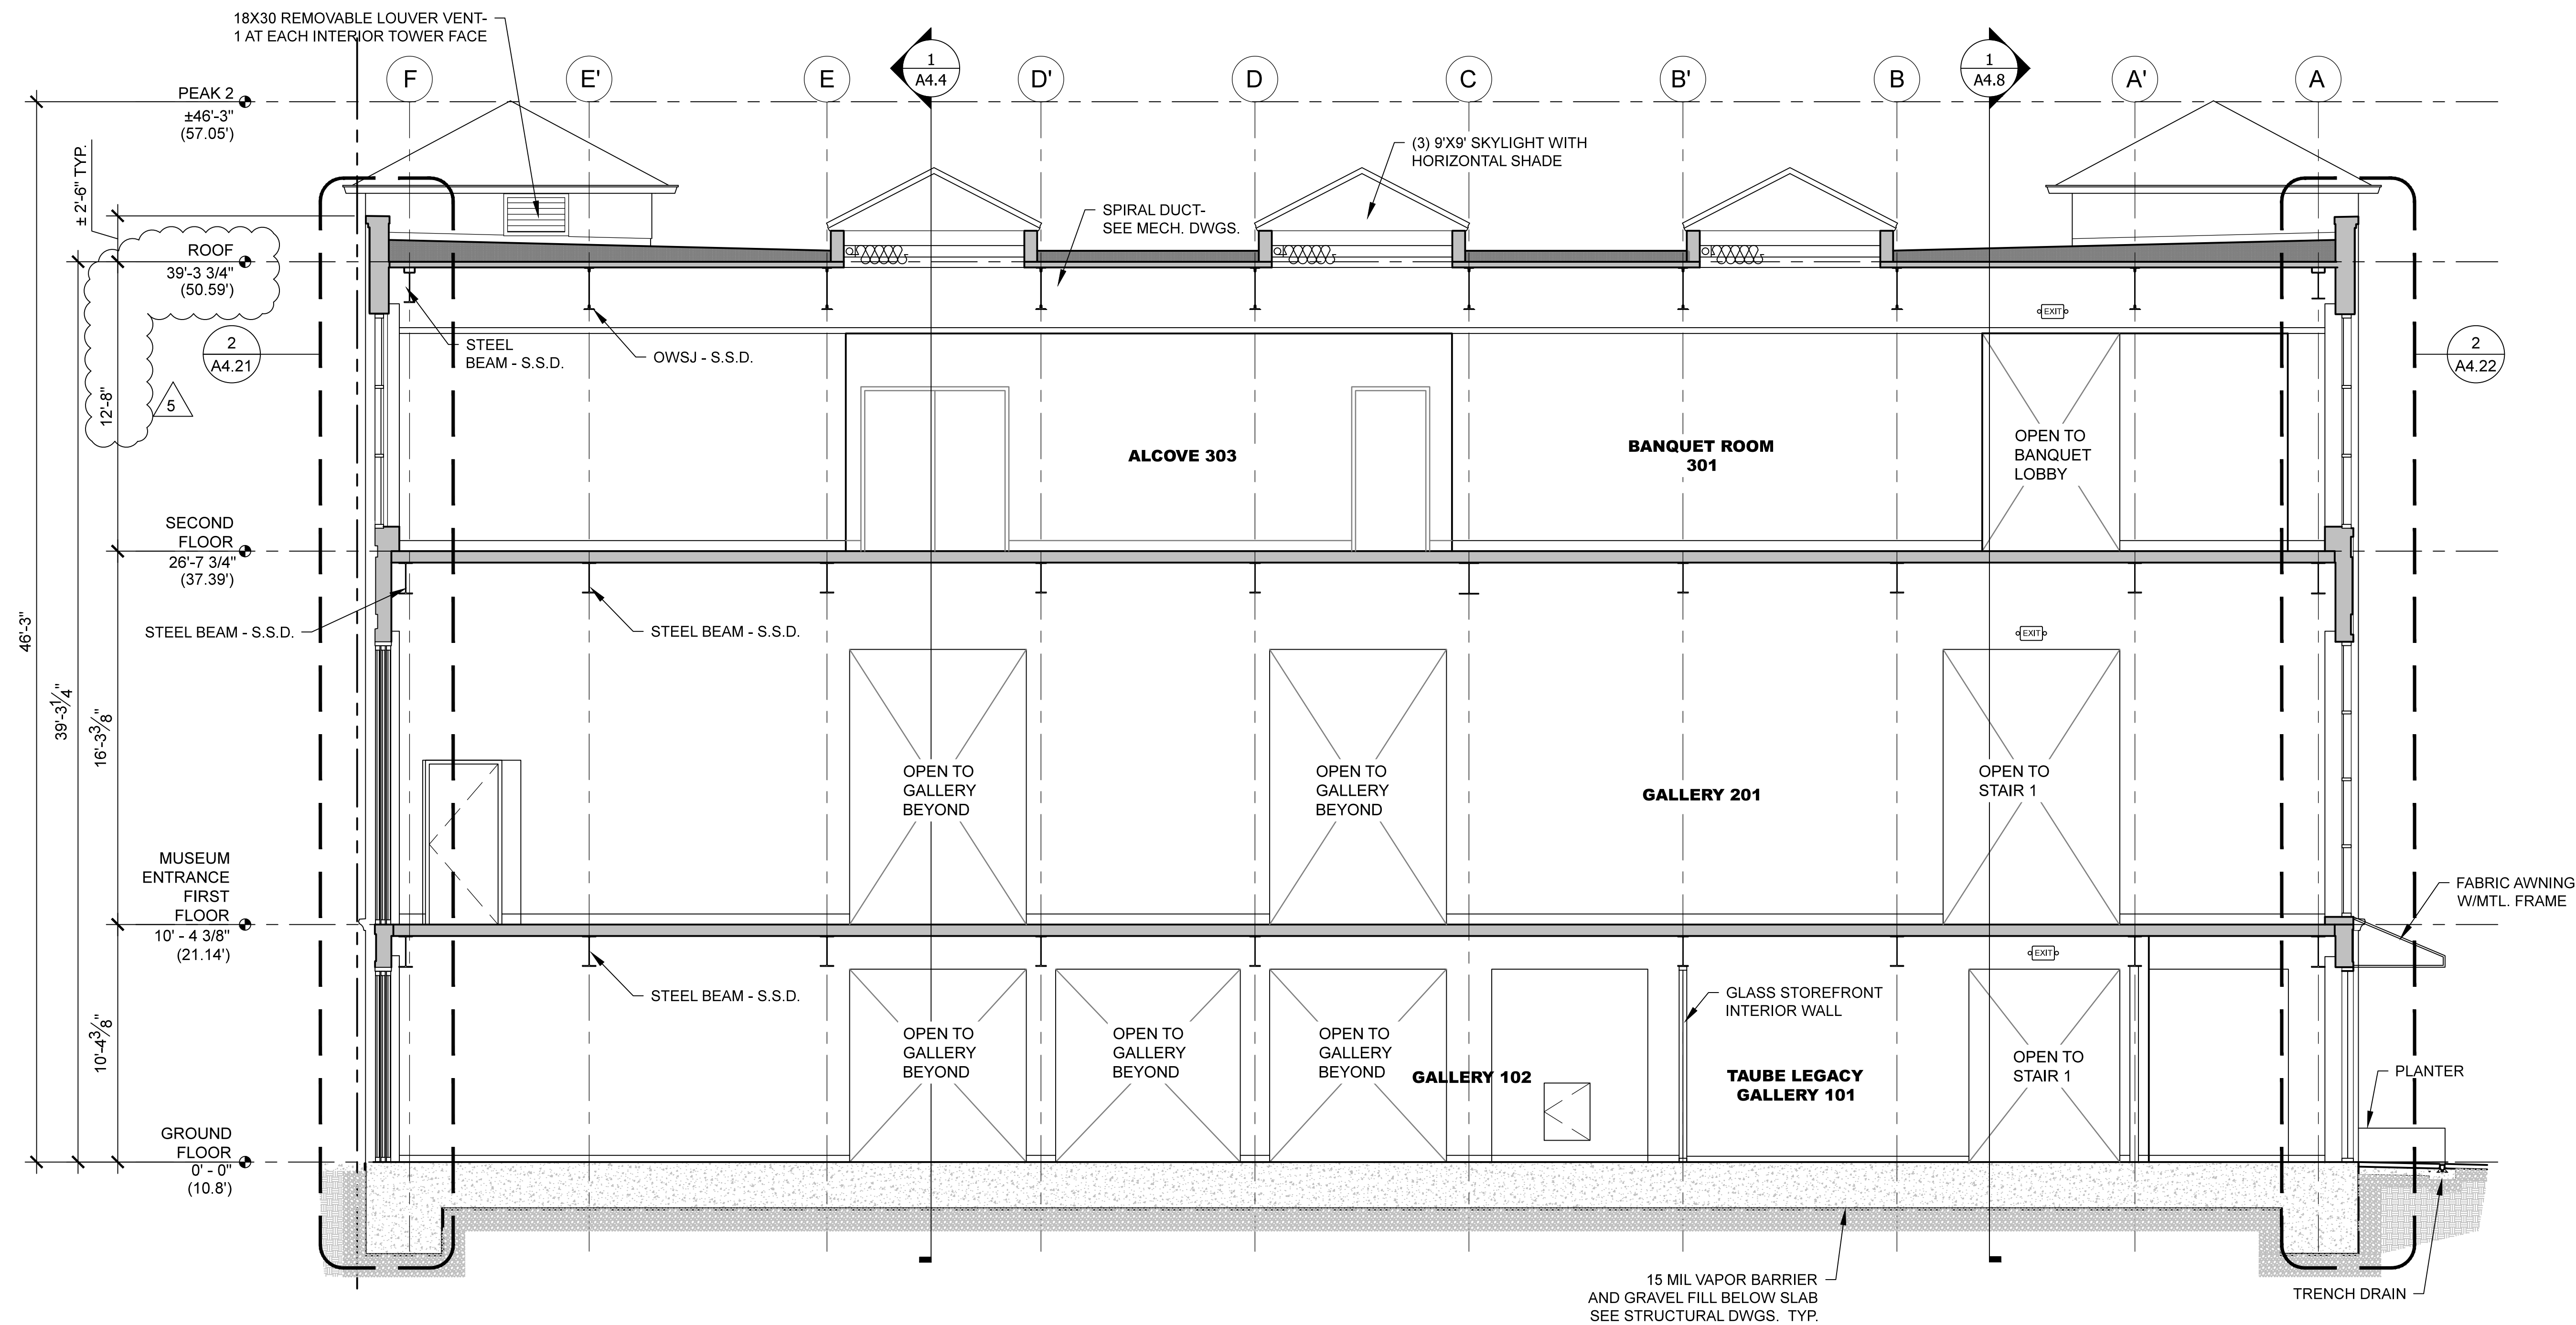

1 SECTION AT GALLERIES (LOOKING SOUTH)
1/4" = 1'-0"