
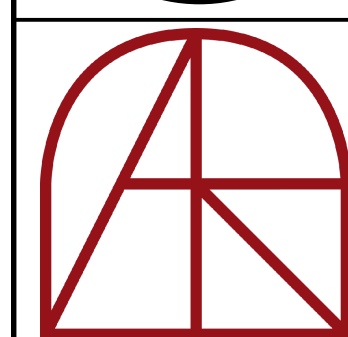


	Revision
1	REV 1 PC comments 071723
2	REV 2 PC comments2 101623
3	REV 3 PC comments3 010224
4	RFI C-22 032024
5	CLARIFICATIONS 041024
6	SMK CURTAIN DELETE 051724

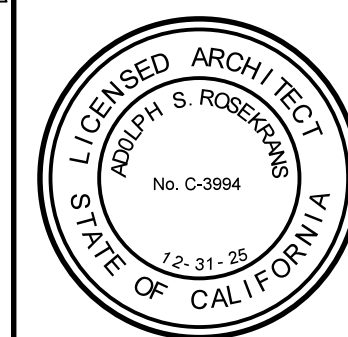

STAIR SECTION

TAUBE FAMILY CARRIAGE HOUSE ADDITION
San Mateo County History Museum

San Mateo County Historical Association
22200 Broadway Redwood City, CA 94063
APN: 052-367-010



Date	12-20-2022
------	------------

Scale U.O.N. $\frac{1}{2}'' = 1' = 0''$ U.O.N.

Job	1702
-----	------

A4.5

Sheet

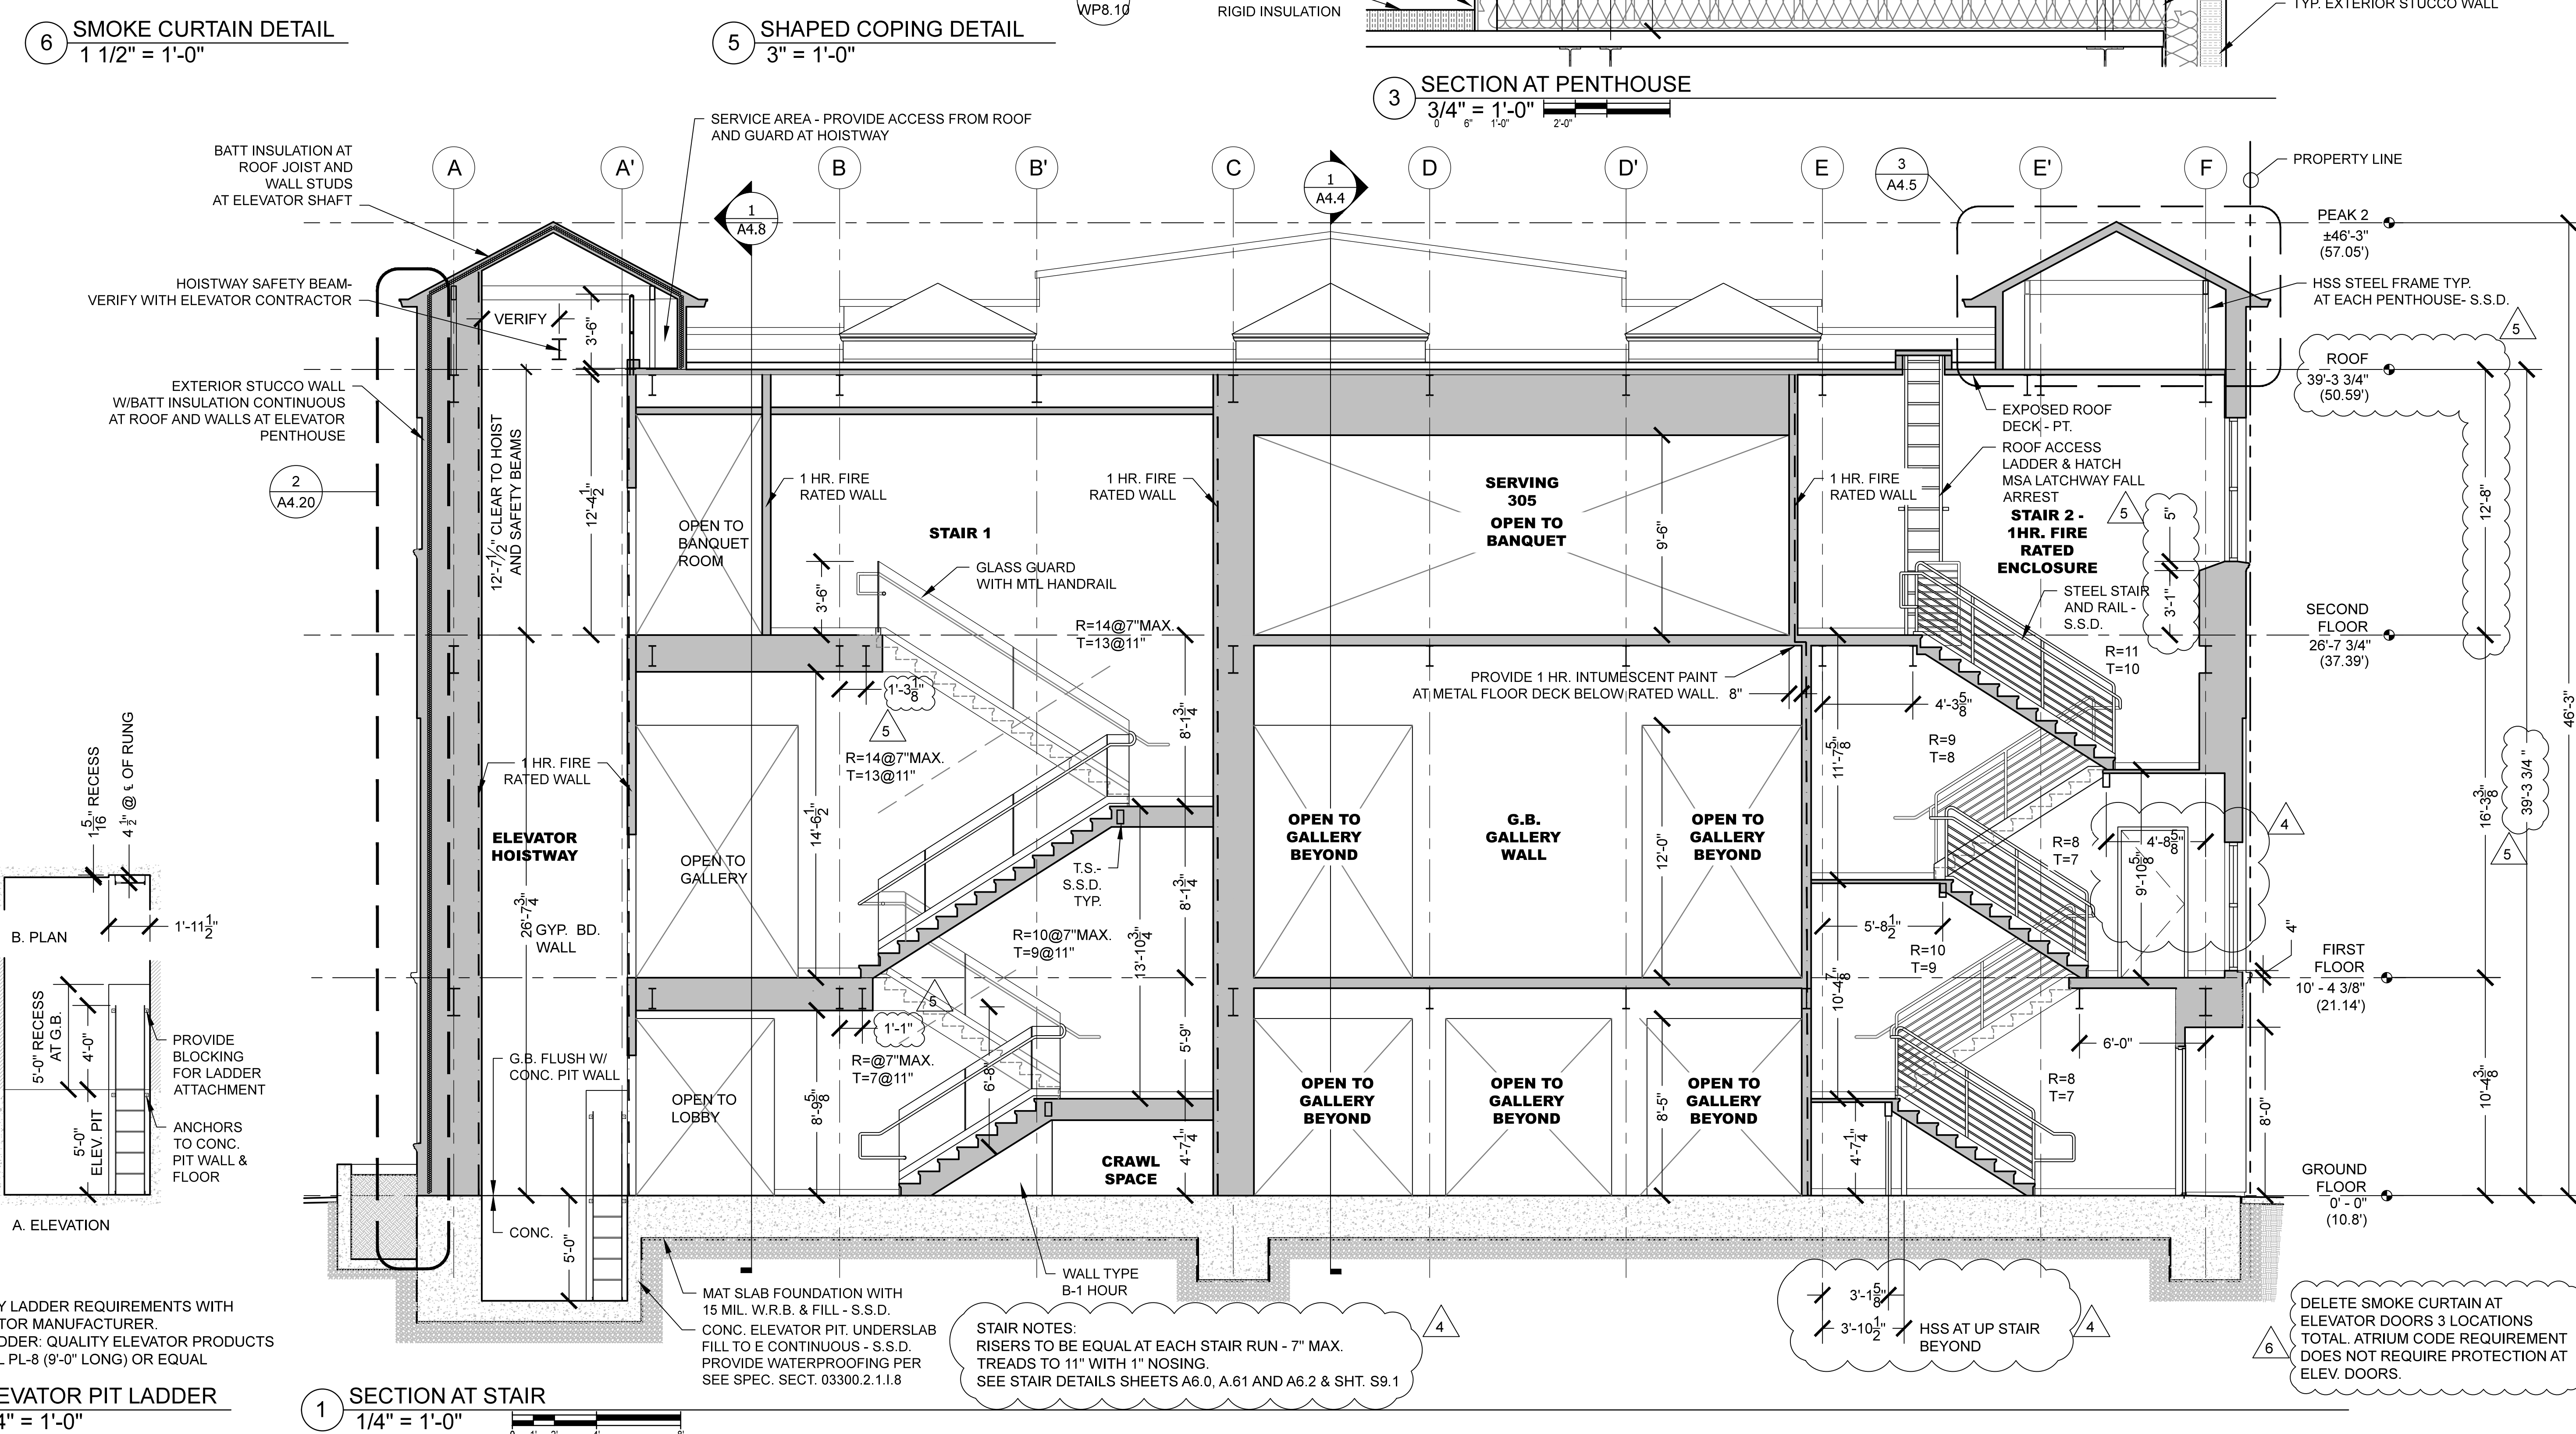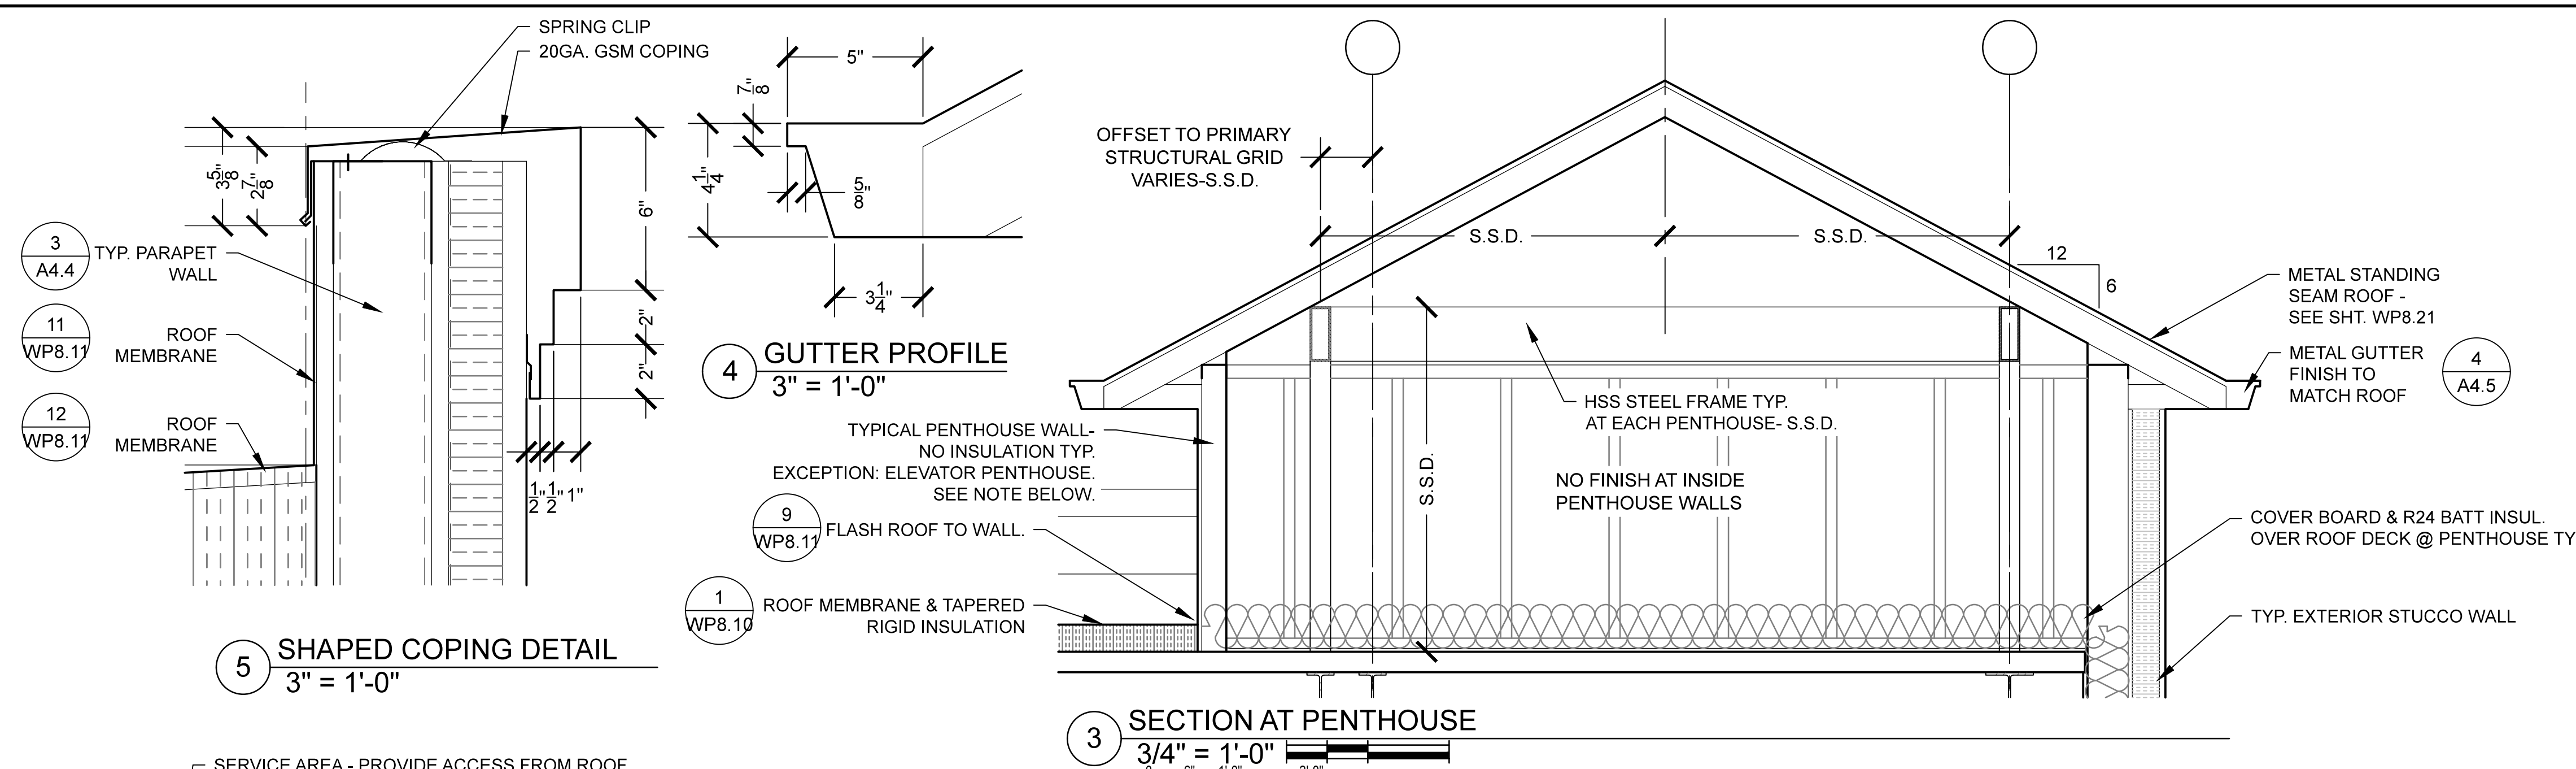

NOTES:

1. VERIFY LADDER REQUIREMENTS WITH ELEVATOR MANUFACTURER.
2. PIT LADDER: QUALITY ELEVATOR PRODUCTS MODEL PL-8 (9'-0" LONG) OR EQUAL

STAIR NOTES:
RISERS TO BE EQUAL AT EACH STAIR RUN - 7" MAX.
TREADS TO 11" WITH 1" NOSING.
SEE STAIR DETAIL S SHEETS A6.0, A6.1 AND A6.2 & SHT. S9

DELETE SMOKE CURTAIN AT
ELEVATOR DOORS 3 LOCATIONS
TOTAL. ATRIUM CODE REQUIREMENT
DOES NOT REQUIRE PROTECTION AT
ELEV. DOORS.